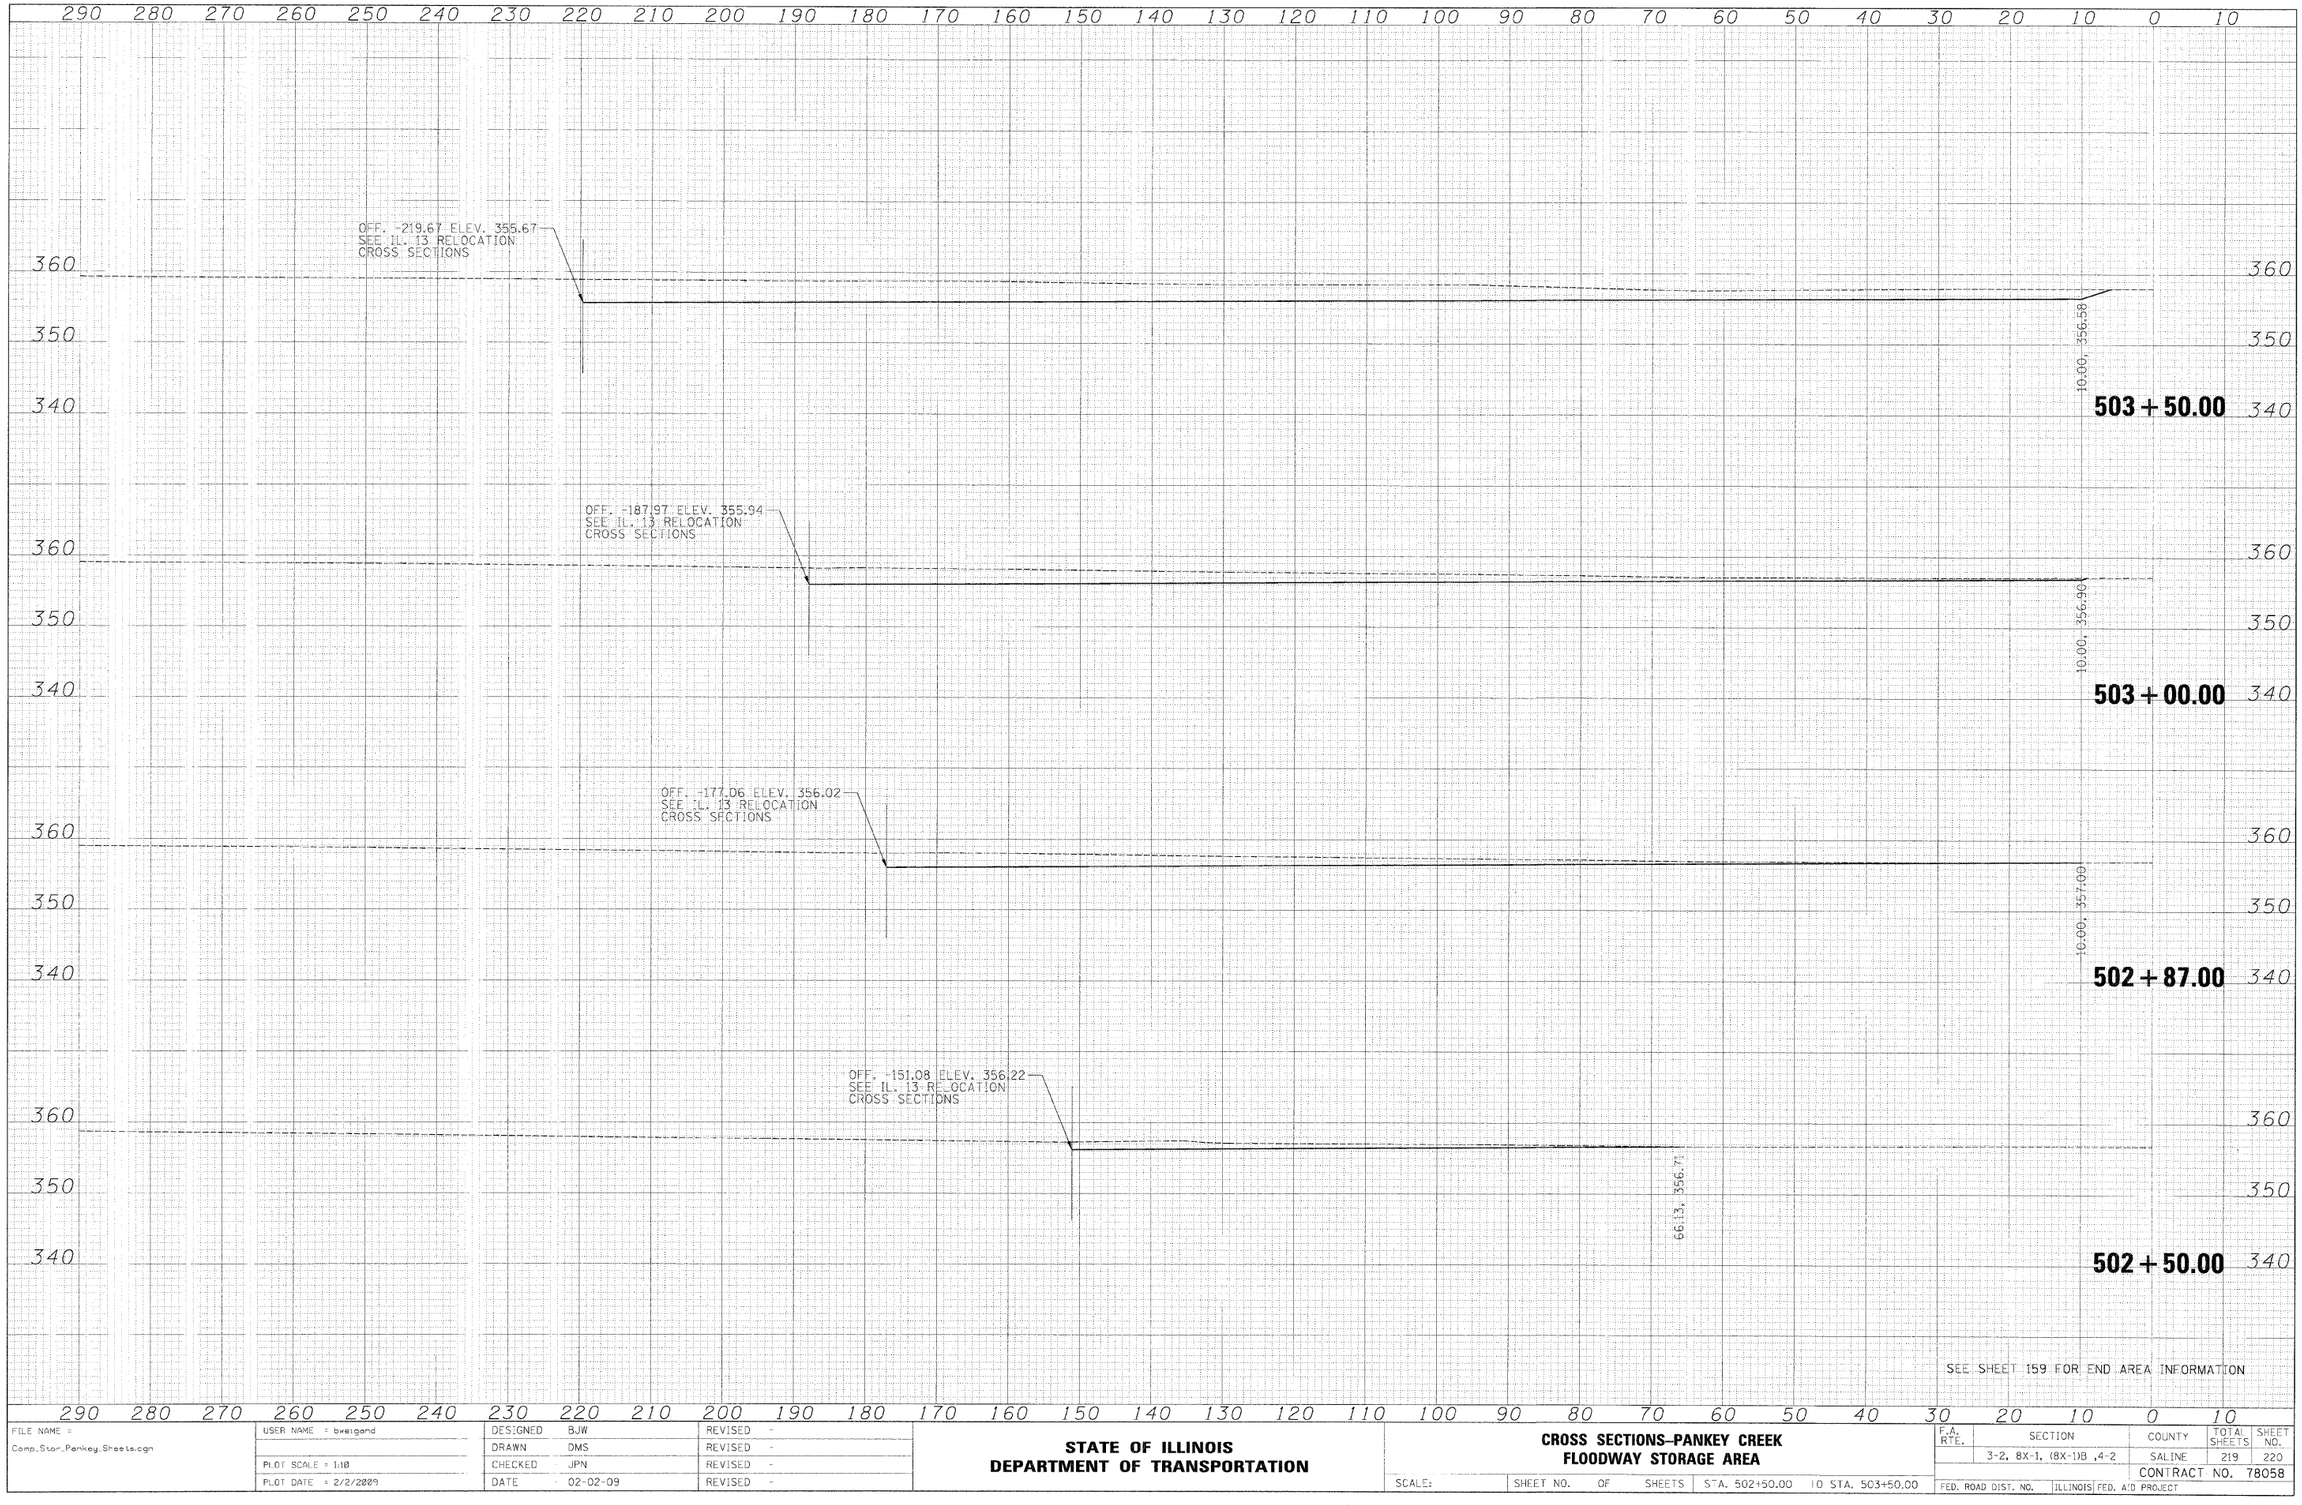

FINAL SURVEY | SURVEYED | PLOTTED | TEMPLATE | AREAS | AREAS CHECKED | NOTE BOOK NO. | BY | DATE

ORIGINAL SURVEY | SURVEYED | PLOTTED | TEMPLATE | AREAS | AREAS CHECKED | NOTE BOOK NO. | BY | DATE

FILE NAME = Comp.Stor.Pankey.Sheets.cgn	USER NAME = bweigand	DESIGNED	BJW	REVISED -	STATE OF ILLINOIS DEPARTMENT OF TRANSPORTATION	CROSS SECTIONS–PANKEY CREEK FLOODWAY STORAGE AREA	F.A. RTE.	SECTION	COUNTY	TOTAL SHEETS	SHEET NO.
		DRAWN	DMS	REVISED -				3-2, 8X-1, (8X-1)B ,4-2	SALINE	219	220
	PLOT SCALE = 1:10	CHECKED	JPN	REVISED -					CONTRACT NO. 78058		
	PLOT DATE = 2/2/2009	DATE	02-02-09	REVISED -		SCALE: SHEET NO. OF SHEETS STA. 502+50.00 TO STA. 503+50.00	FED. ROAD DIST. NO.	ILLINOIS	FED. AID PROJECT		