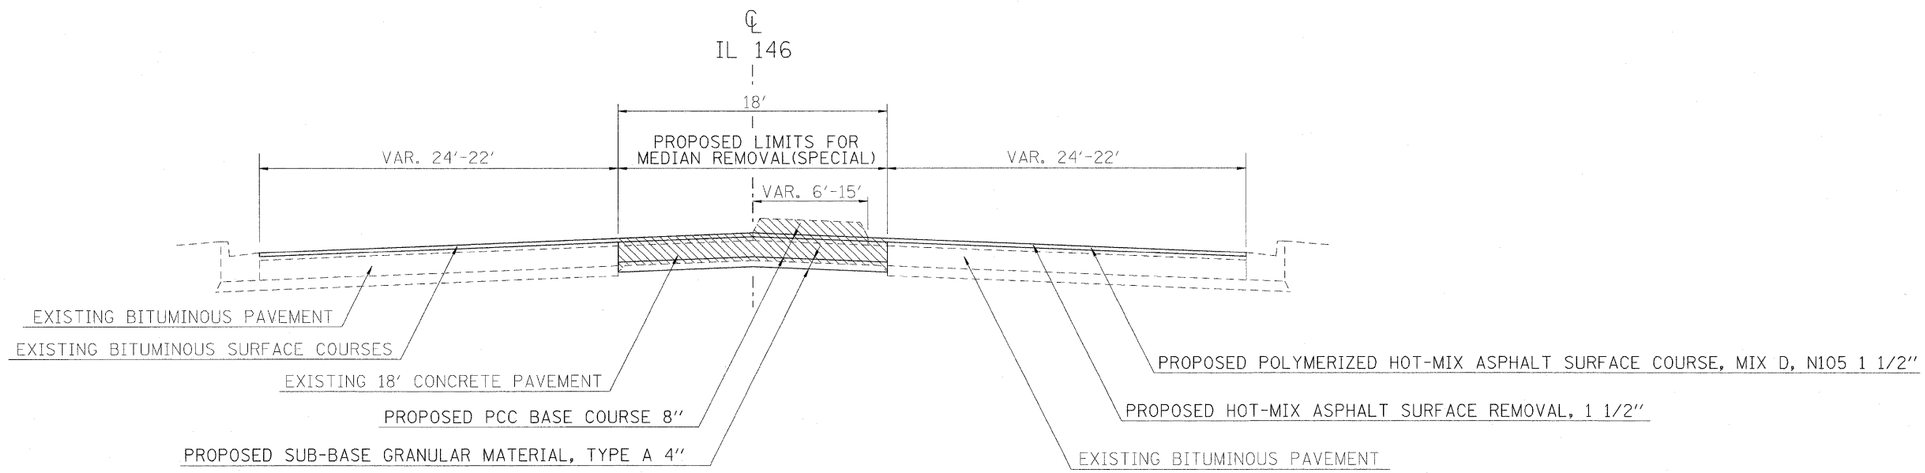

TYPICAL SECTION

STATION 28+64 TO 32+29.36

✳ MATCH EXISTING CROSS SLOPES

FILE NAME = c:\pw_work\pwidot\naasdp\dms43722\d978072_sht_pln.dgn	USER NAME = naasdp	DESIGNED -	REVISED -	STATE OF ILLINOIS DEPARTMENT OF TRANSPORTATION	TYPICAL SECTIONS	F.A. RTE.	SECTION	COUNTY	TOTAL SHEETS	SHEET NO.
		DRAWN -	REVISED -			885	104RS-5, 13RS-1, 106RS-4	UNION	24	9
	PLOT SCALE = 5.0000 ' / IN.	CHECKED -	REVISED -					CONTRACT NO. 78072		
	PLOT DATE = 1/21/2009	DATE -	REVISED -		SCALE: SHEET NO. OF SHEETS STA. TO STA.	FED. ROAD DIST. NO.	ILLINOIS	FED. AID PROJECT		