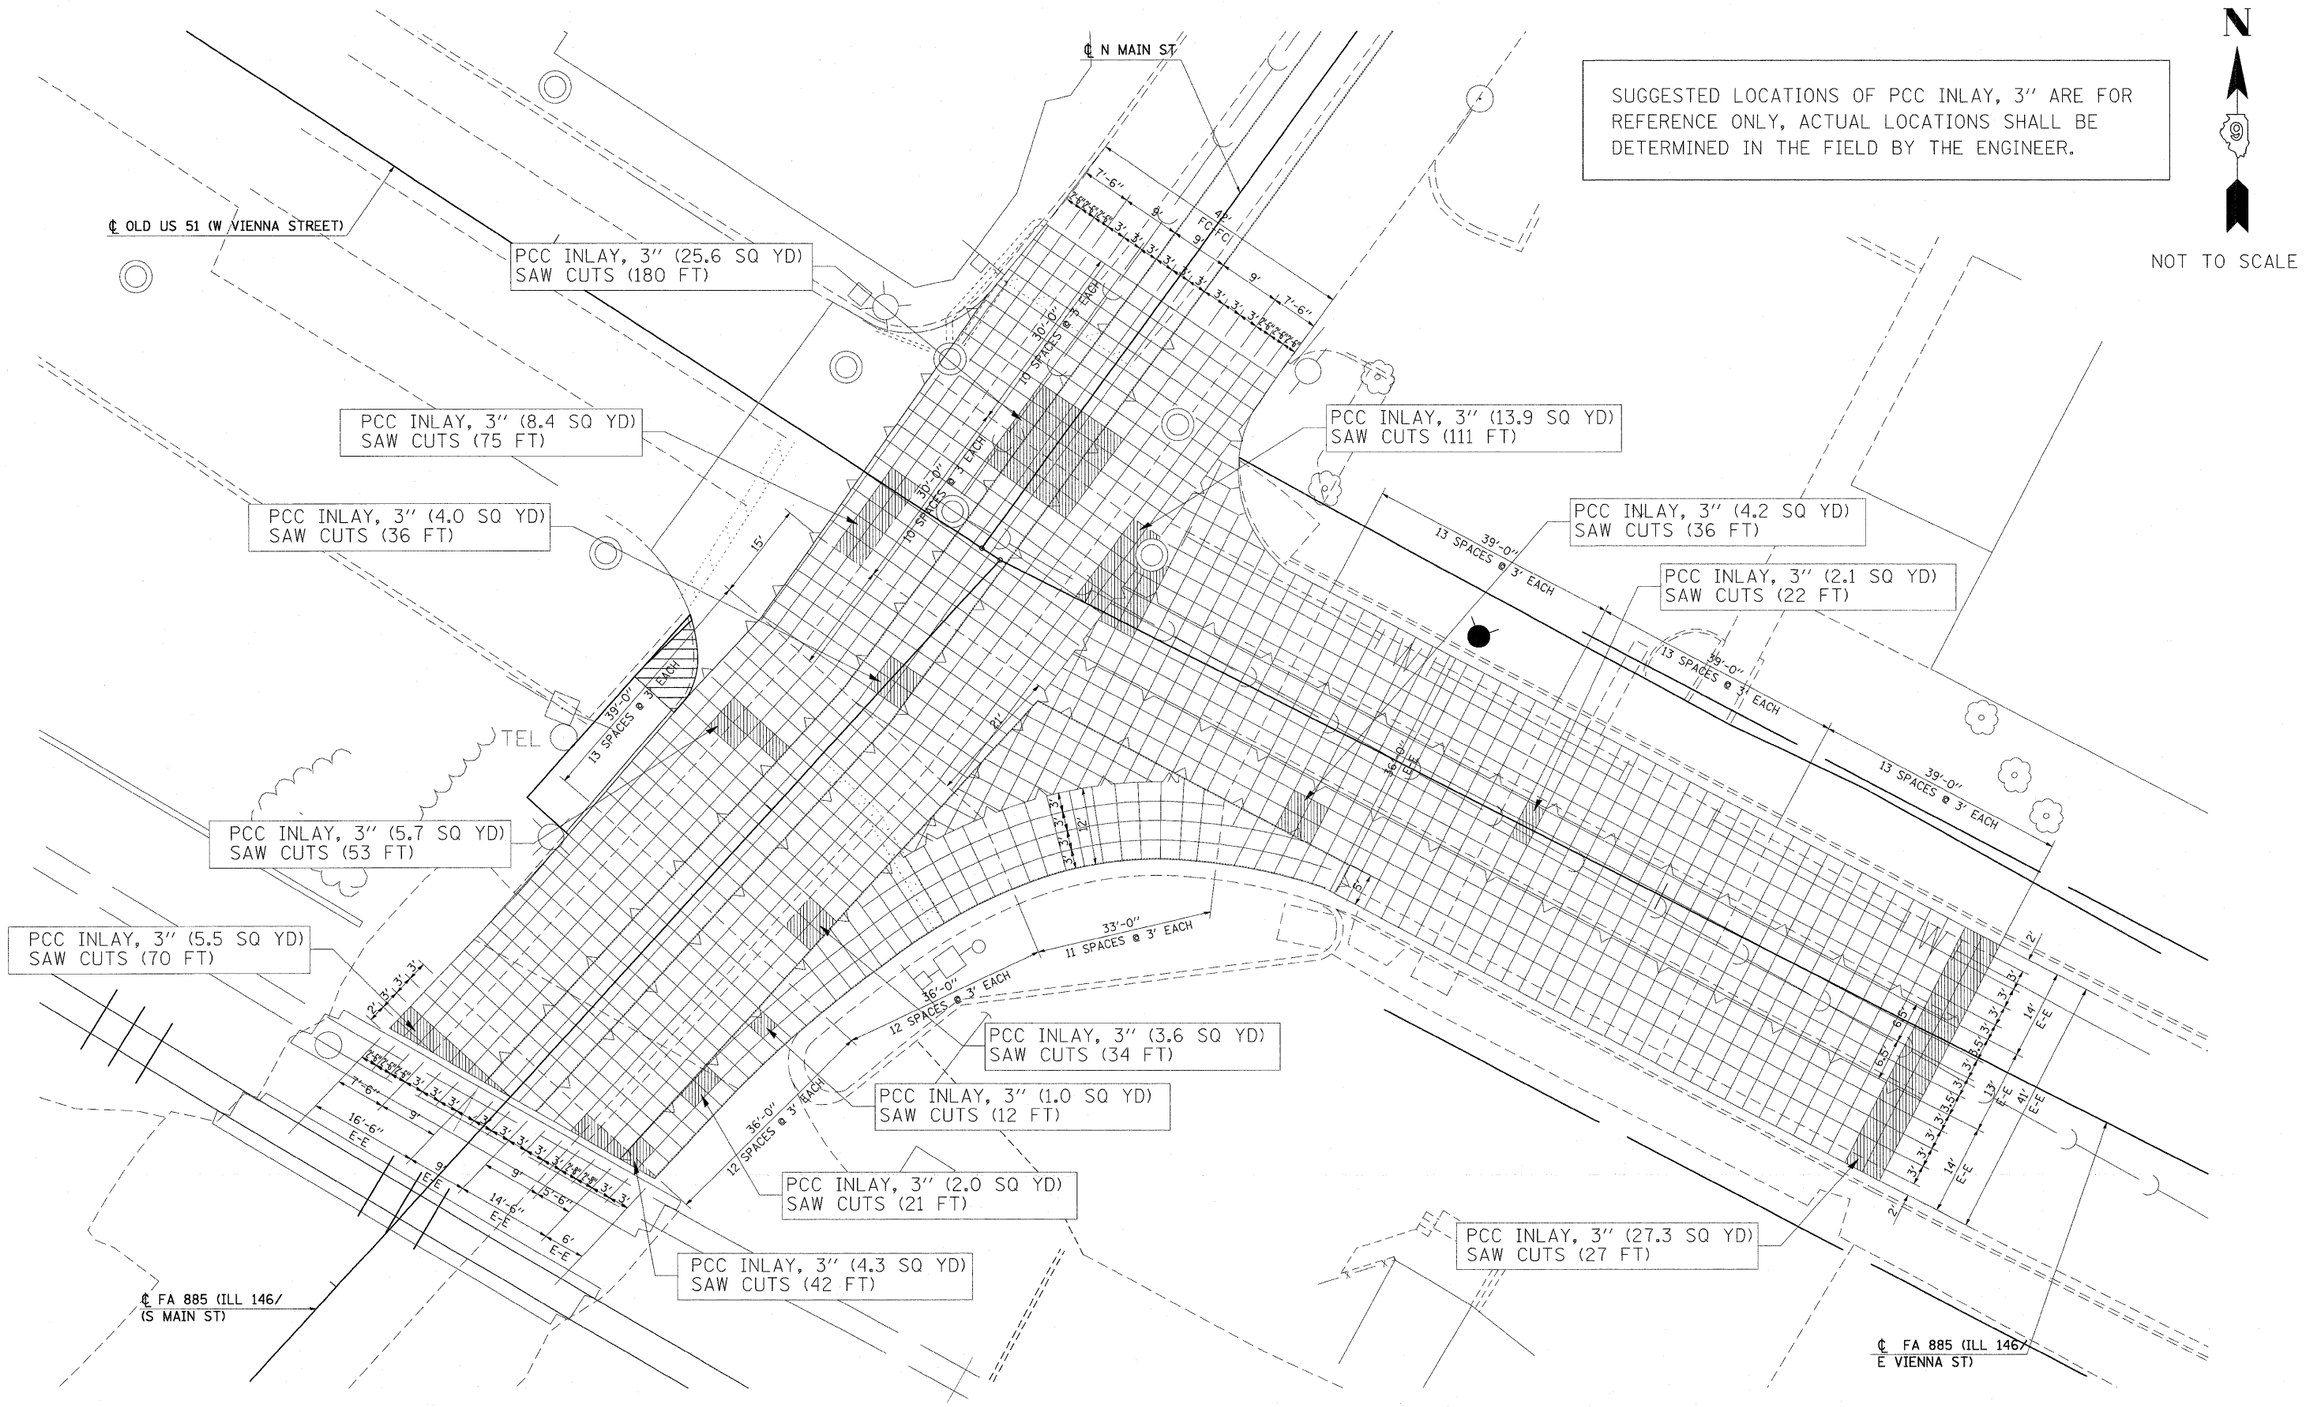

FILE NAME = c:\pw_work\pwidot\naasdp\dms43722\d978272_sht_pln.dgn	USER NAME = naasdp	DESIGNED -	REVISED -	STATE OF ILLINOIS DEPARTMENT OF TRANSPORTATION	PCC INLAY REFERENCE SHEET	F.A. RTE.	SECTION	COUNTY	TOTAL SHEETS / SHEET NO.
		DRAWN -	REVISED -			885	104RS-5, 13RS-1, 106RS-4	UNION	24 / 20
	PLOT SCALE = 11.5594 ' / IN.	CHECKED -	REVISED -					CONTRACT NO. 78072	
	PLOT DATE = 1/21/2009	DATE -	REVISED -		SCALE: SHEET NO. OF SHEETS STA. TO STA.	FED. ROAD DIST. NO.	ILLINOIS	FED. AID PROJECT	