CONTRACT NO. 85428

LOCAL RTE.	SECTION	COUNTY	TOTAL SHEETS	SHEET NO.
M.S. 1040	05-00010-00-PV	HENRY	136	39
STA. 4+97		TO STA. 20+50		
FED. ROAD DIST. NO. 2	ILLINOIS	FED. AID PROJECT		

SHIVE-HATTERY

Cedar Rapids, IA · Iowa City, IA · Des Moines, IA
Moline, IL · Bloomington, IL · Chicago, IL

SHIVE-HATTERY, INC. 1701 RIVER DRIVE, SUITE 200 MOLINE,IL 61265
PHONE (309) 764-7650 FAX (309) 764-8616
http://www.shive-hattery.com
ILLINOIS FIRM NUMBER: 184-000214

0 25 50 100
SCALE IN FEET

BENCHMARKS:

1. NGS MONUMENT MF1033 1.8 MILES EAST OF ANNAWAN. ELEV. 654.90
2. 5/8"ø REBAR AT EAST EDGE OF SIDEWALK ON WEST SIDE OF IL 78 AT EXTENSION OF LATHROP RD. ℄ STA. 110+82.55, 39.3' LT. ELEV.= 624.59

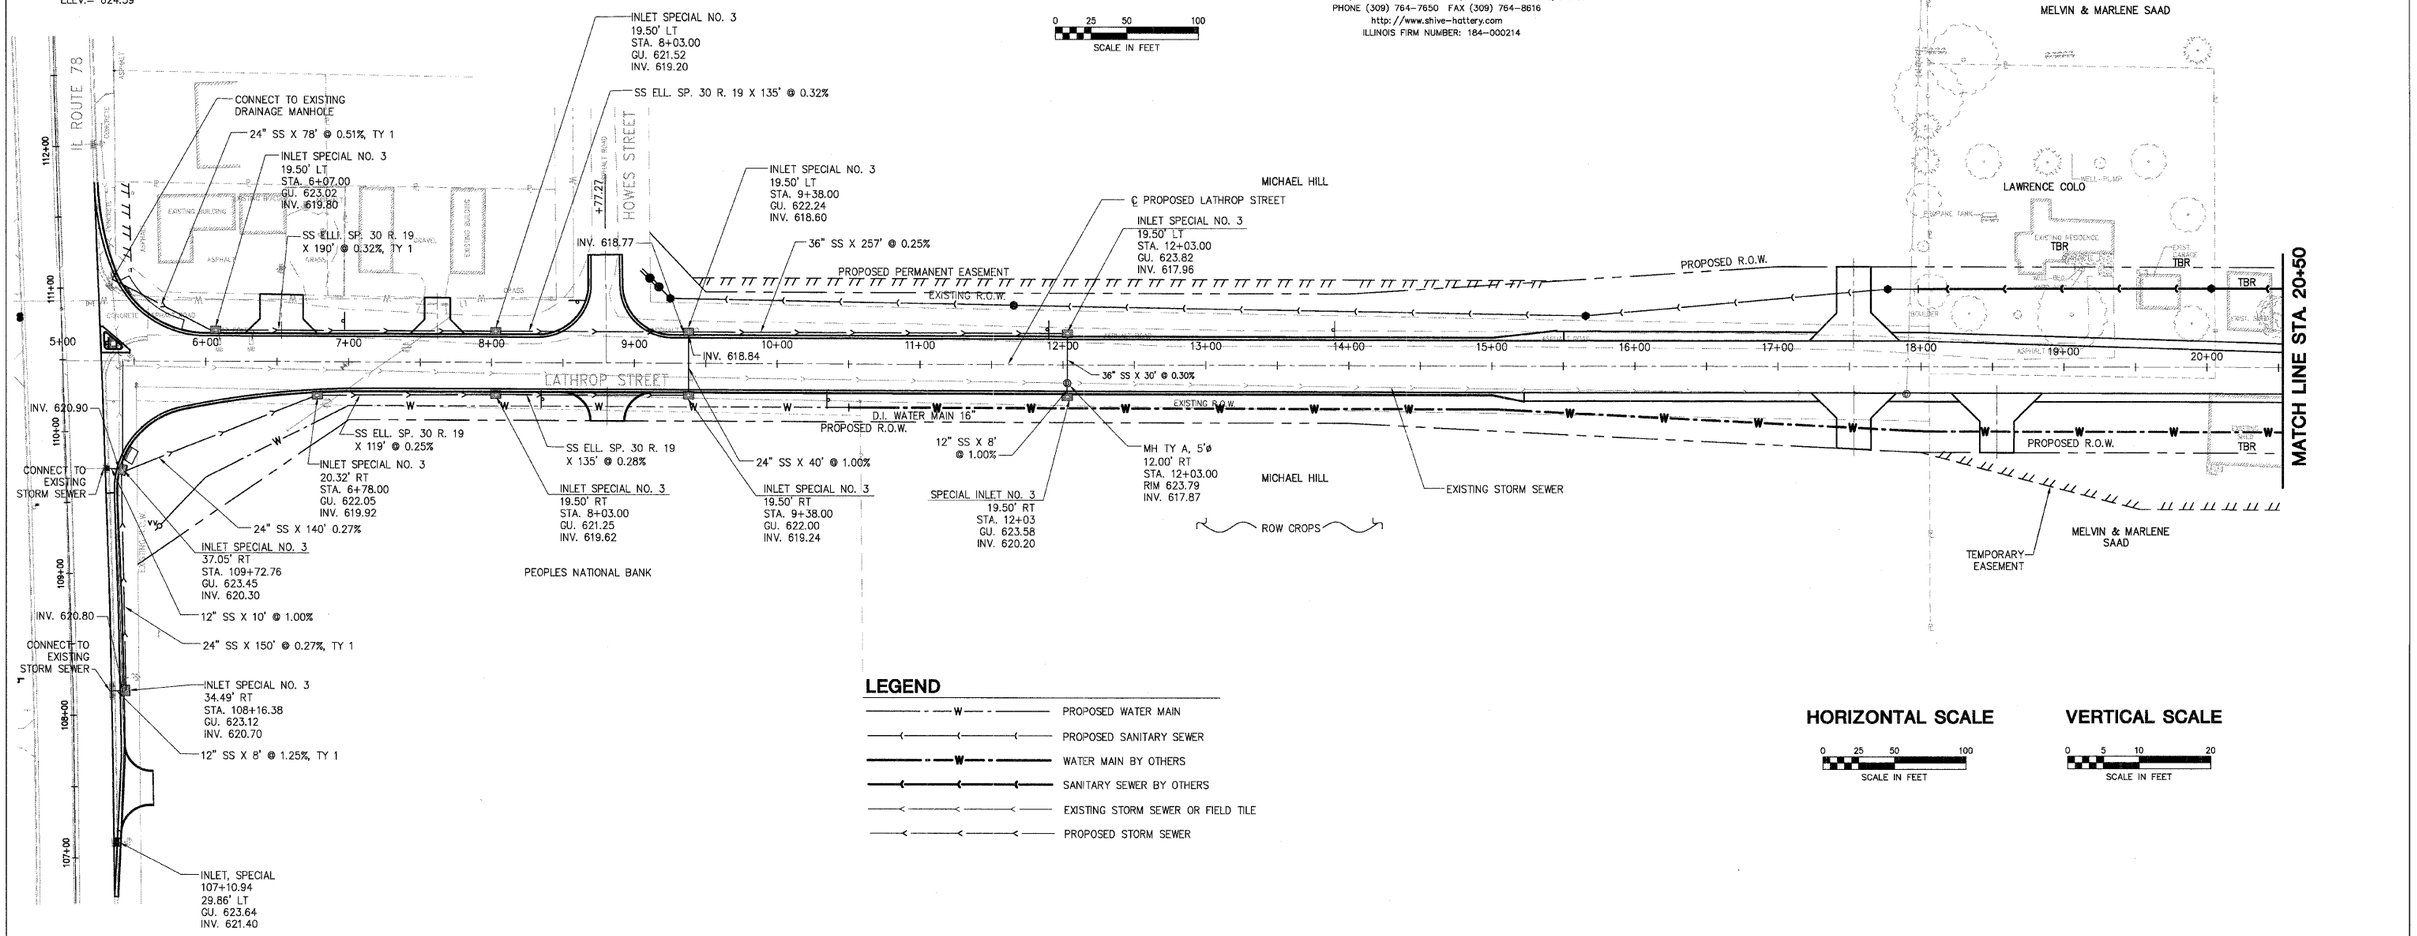

LEGEND

- PROPOSED WATER MAIN
- PROPOSED SANITARY SEWER
- WATER MAIN BY OTHERS
- SANITARY SEWER BY OTHERS
- EXISTING STORM SEWER OR FIELD TILE
- PROPOSED STORM SEWER

HORIZONTAL SCALE

0 25 50 100
SCALE IN FEET

VERTICAL SCALE

0 5 10 20
SCALE IN FEET

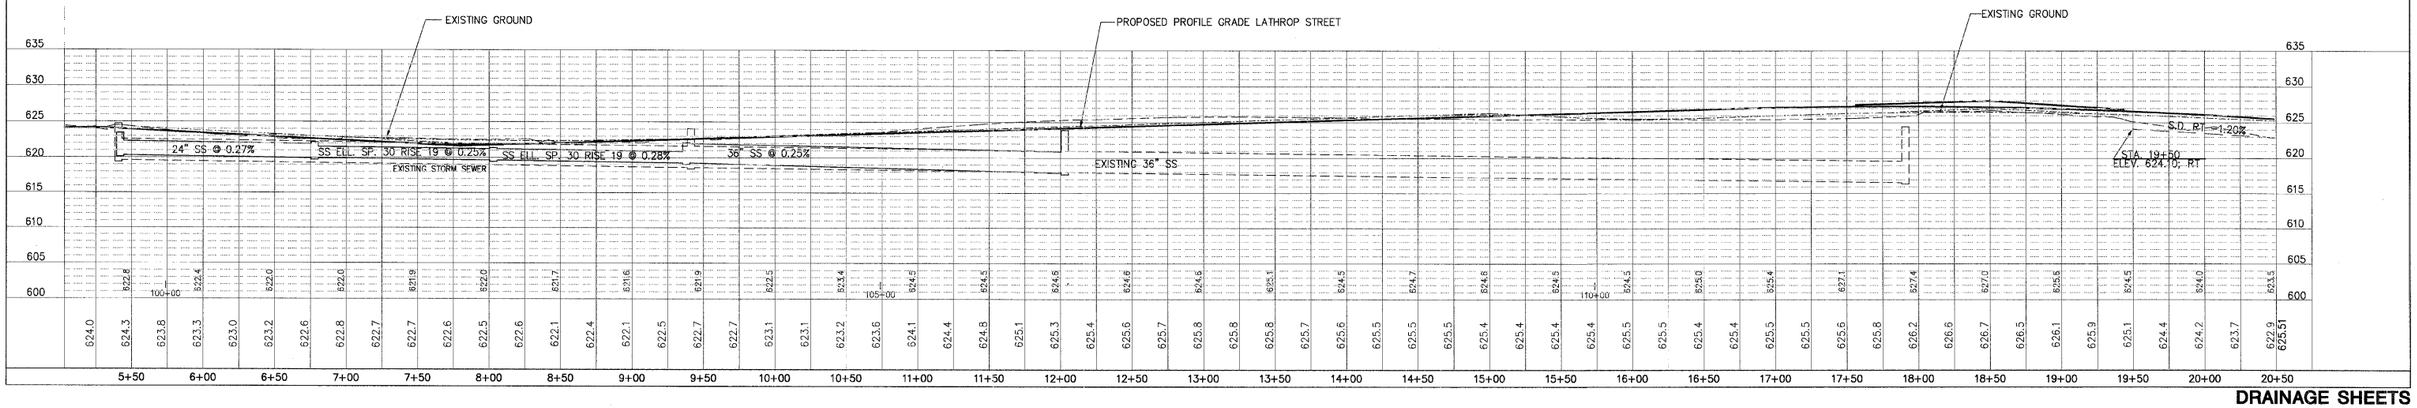

PLAN	BY	DATE
SURVEYED		
PLOTTED		
PROJECT CHECKED		
R.O.W. CHECKED		
NOTE BOOK		
NO.		

PROFILE	BY	DATE
SURVEYED		
PLOTTED		
PROJECT CHECKED		
B.M. NOTED		
NOTE BOOK	STRUCTURE NOTATING CARD	
NO.		

PLOT DATE = $DATE$
FILE NAME = $FILE$
PLOT SCALE = $SCALE$
USER NAME = $USER$

DRAINAGE SHEETS