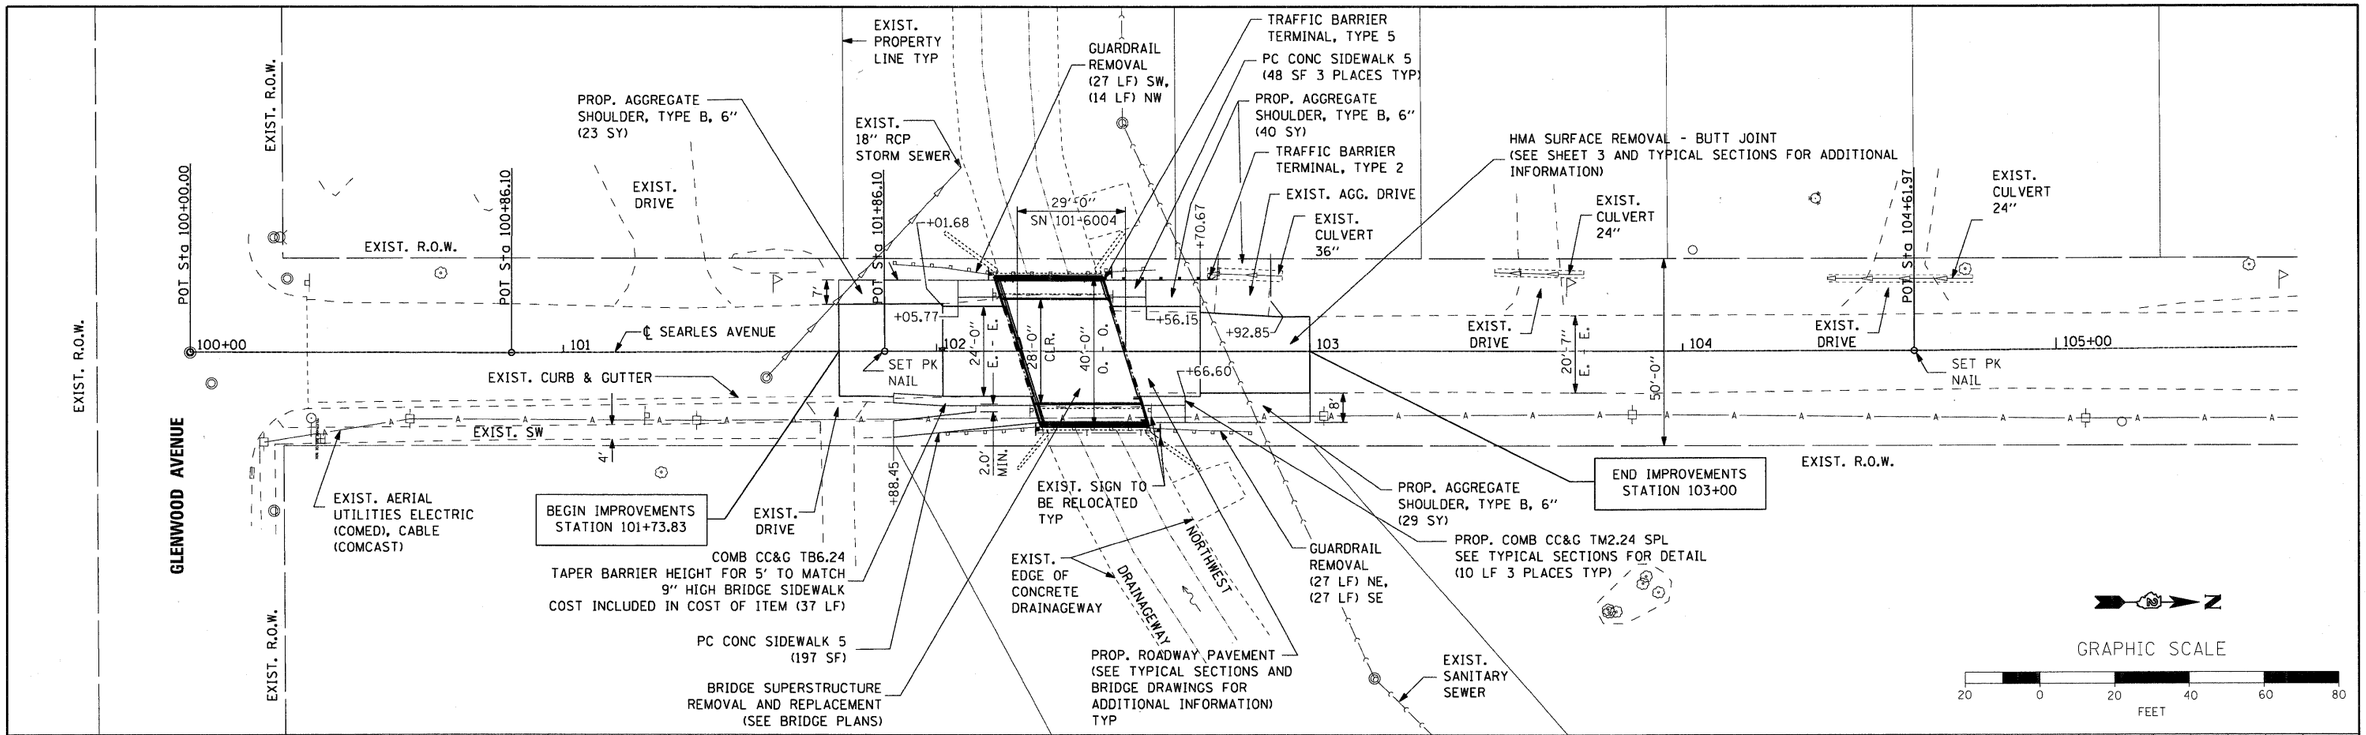

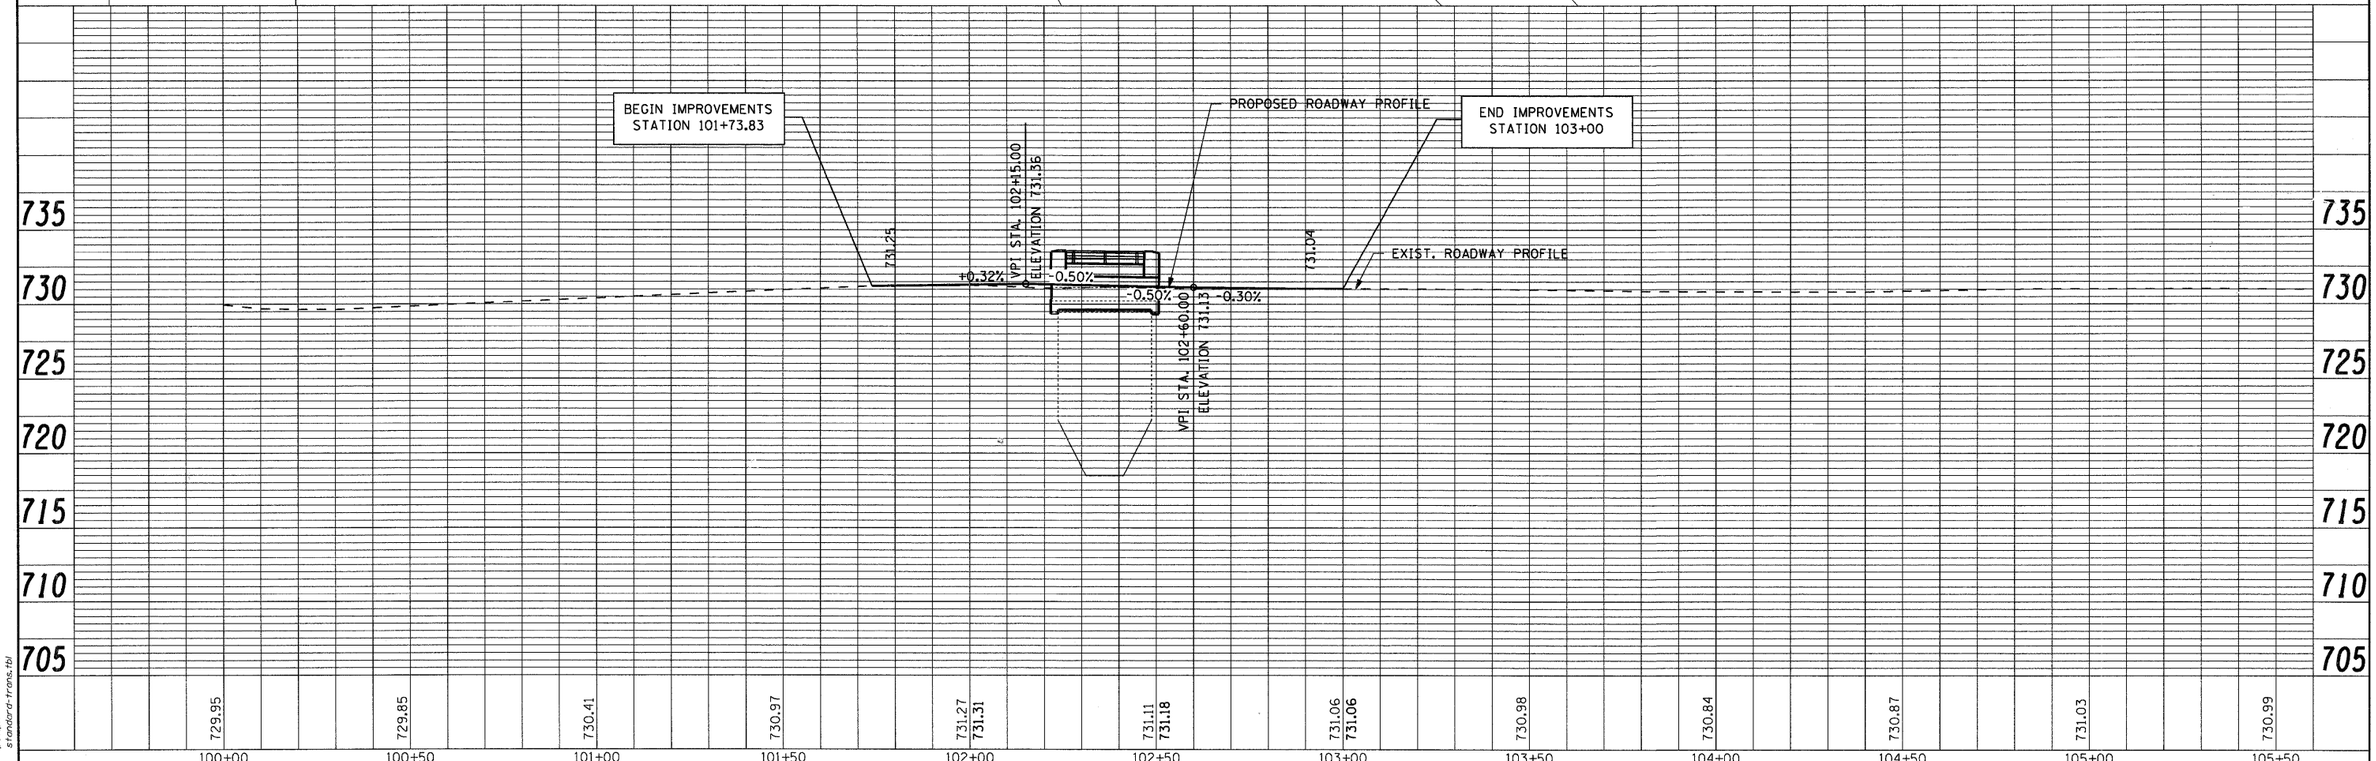

COMPANY NAME: SEC GROUP, INC.
PROJECT CONTACT: Kevin Arft
CLIENT: City of Rockford
DATE PLOTTED: 2/4/2009 10:08:24 AM
FILE NAME: 080217-01-pnp.dgn
PLOT DRIVER: pdf.plt
PEN TABLE: standard-trans.tbl

Illinois Professional Design Firm # 184-000150

SEC Group, Inc.
Engineering
Surveying
Planning
Landscape Architecture
McHenry • Yorkville • New Lenox • Chicago
www.secgroupinc.com

USER NAME = whood	DESIGNED - K. ARFT	REVISED -
FILE NAME = 080217-01-pnp.dgn	DRAWN - WJH	REVISED -
PLOT SCALE = 20	CHECKED - RGD	REVISED -
PLOT DATE = 2/4/2009	DATE - 2/6/09	REVISED -

CITY OF ROCKFORD

SEARLES AVENUE BRIDGE REHABILITATION
PLAN AND PROFILE

SCALE: 20 | SHEET NO. 1 OF SHEETS | STA. | TO STA.

F.A.U. RTE.	SECTION	COUNTY	TOTAL SHEETS	SHEET NO.
5156	08-00550-00-BR	Winnebago	15	5
		CONTRACT NO. 85444		

FED. ROAD DIST. NO. 2 | ILLINOIS | FED. AID PROJECT