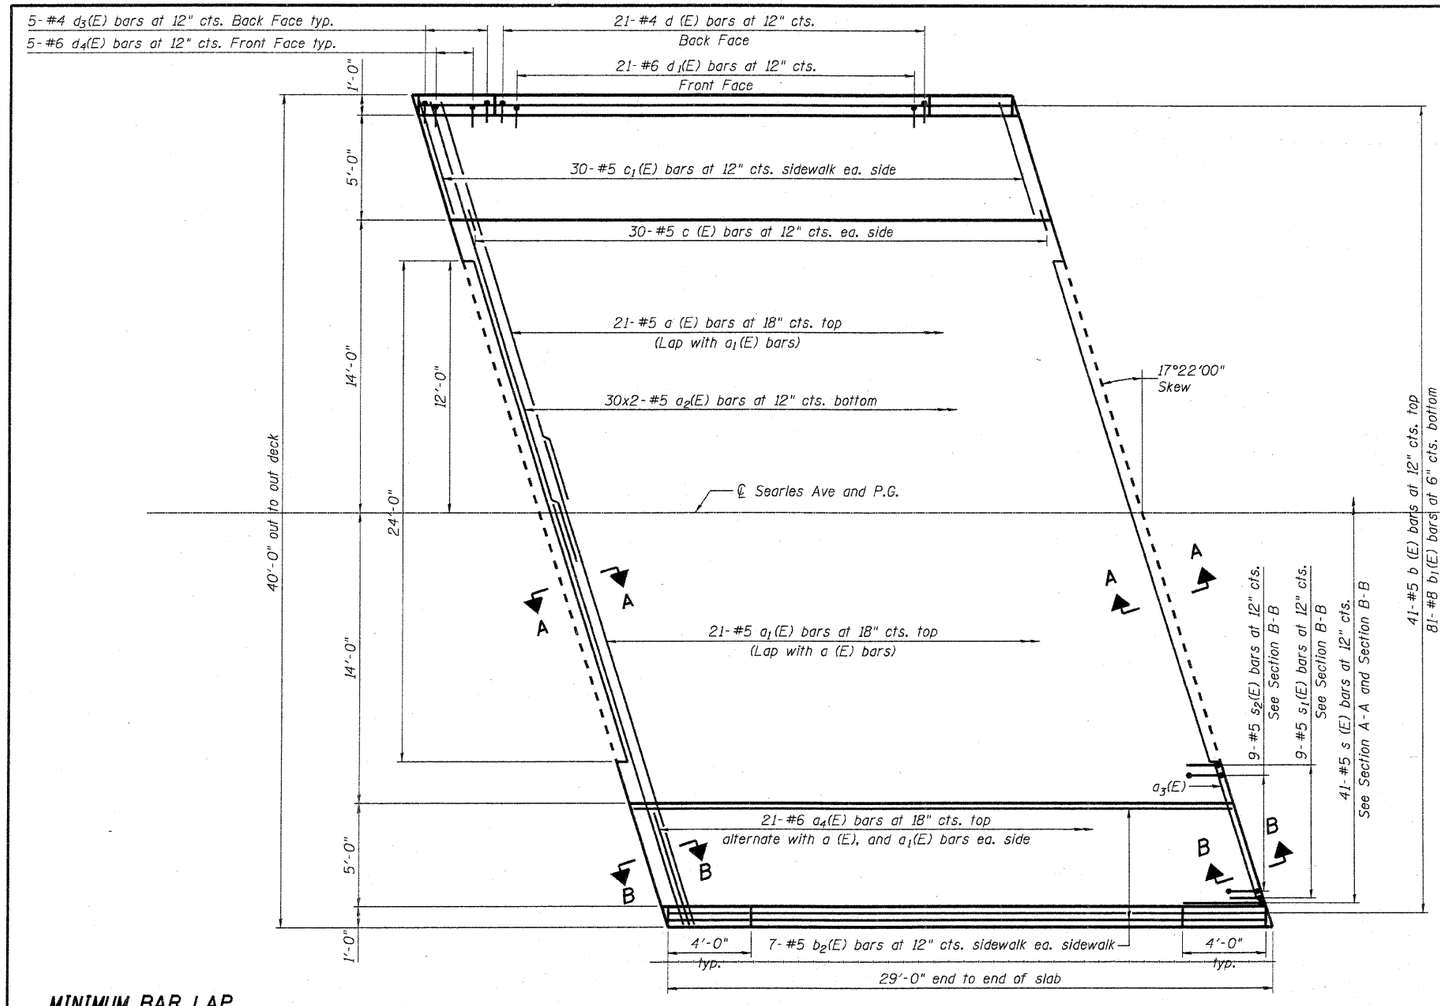

PLAN

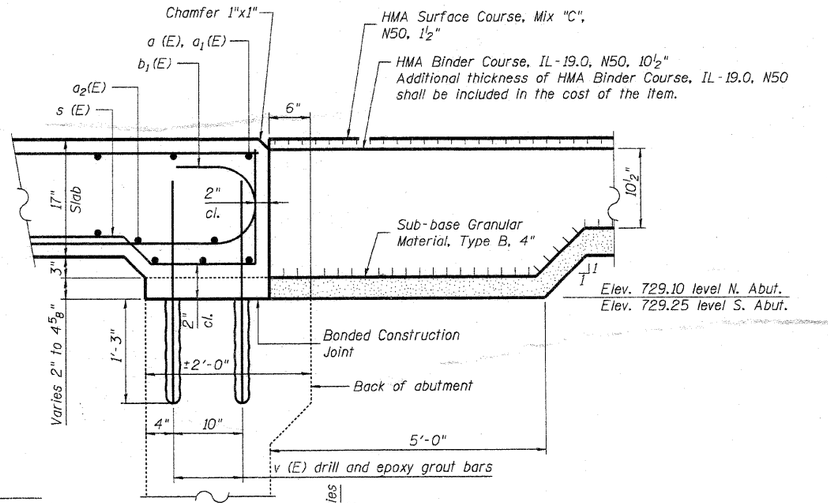

SECTION A-A

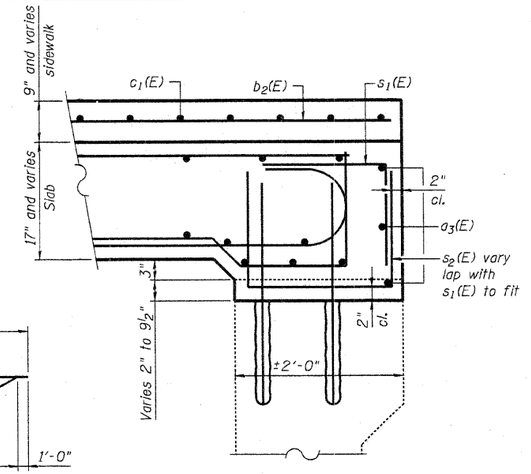

SECTION B-B
See Section A-A for additional information

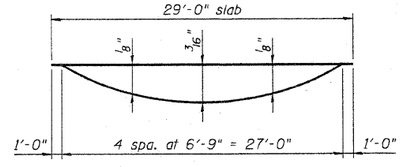

DEAD LOAD DEFLECTION DIAGRAM
Includes weight of concrete slab, sidewalk and parapets

MINIMUM BAR LAP
#5 bar = 3'-0"
#6 bar = 3'-7"
#8 bar = 6'-4"

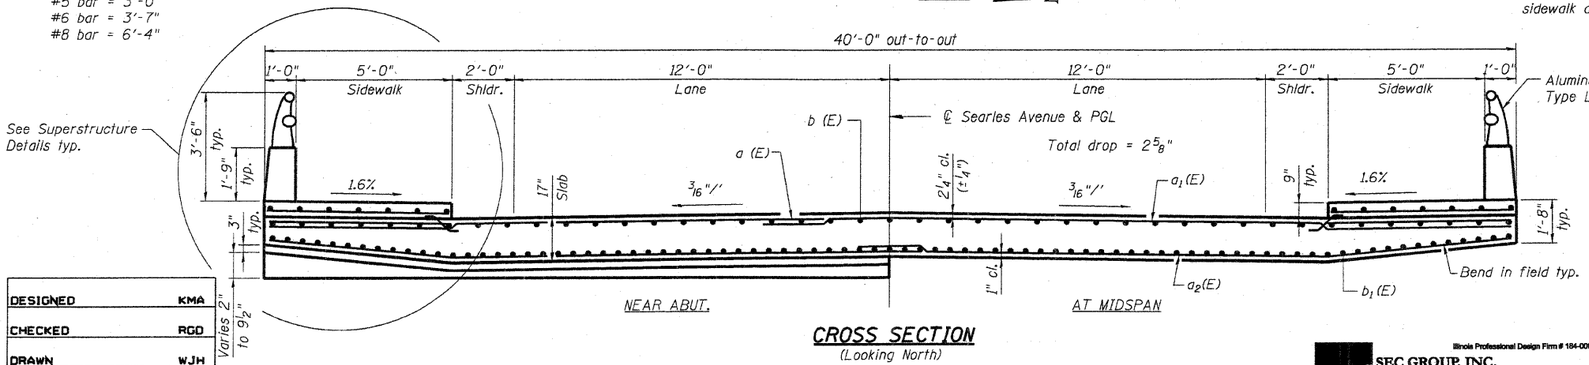

CROSS SECTION
(Looking North)

Work this sheet with sheet S-5.

Cost for drilling and epoxy grouting v (E) bars included in the cost of Reinforcement Bars (Epoxy Coated)

SUPERSTRUCTURE PLAN AND CROSS SECTION

SEARLES AVENUE (FAU ROUTE 5156) OVER THE NORTHWEST DRAINAGEWAY
CITY OF ROCKFORD
WINNEBAGO COUNTY
S.N. 101-6004

DATE: 2/6/09

DESIGNED	KMA
CHECKED	RGD
DRAWN	WJH
CHECKED	RGD

Illinois Professional Design Firm # 184-000108
SEC GROUP, INC.
• Engineering • Surveying • Planning • Landscape Architecture
4520 Prime Parkway, McHenry, IL 60050
t. 815.385.1778 f. 815.385.1781
www.secgroupinc.com
• McHenry, IL • Yorkville, IL • New Lenox, IL • Chicago, IL

SHEET NO. S-3	F.A.U RTE.	SECTION	COUNTY	TOTAL SHEETS	SHEET NO.
S-6 SHEETS	5156	08-00550-00-BR	Winnebago	15	10
			CONTRACT NO. 85444		
	FED. ROAD DIST. NO. 2	ILLINOIS	FED. AID PROJECT BHM 5099 (077)		