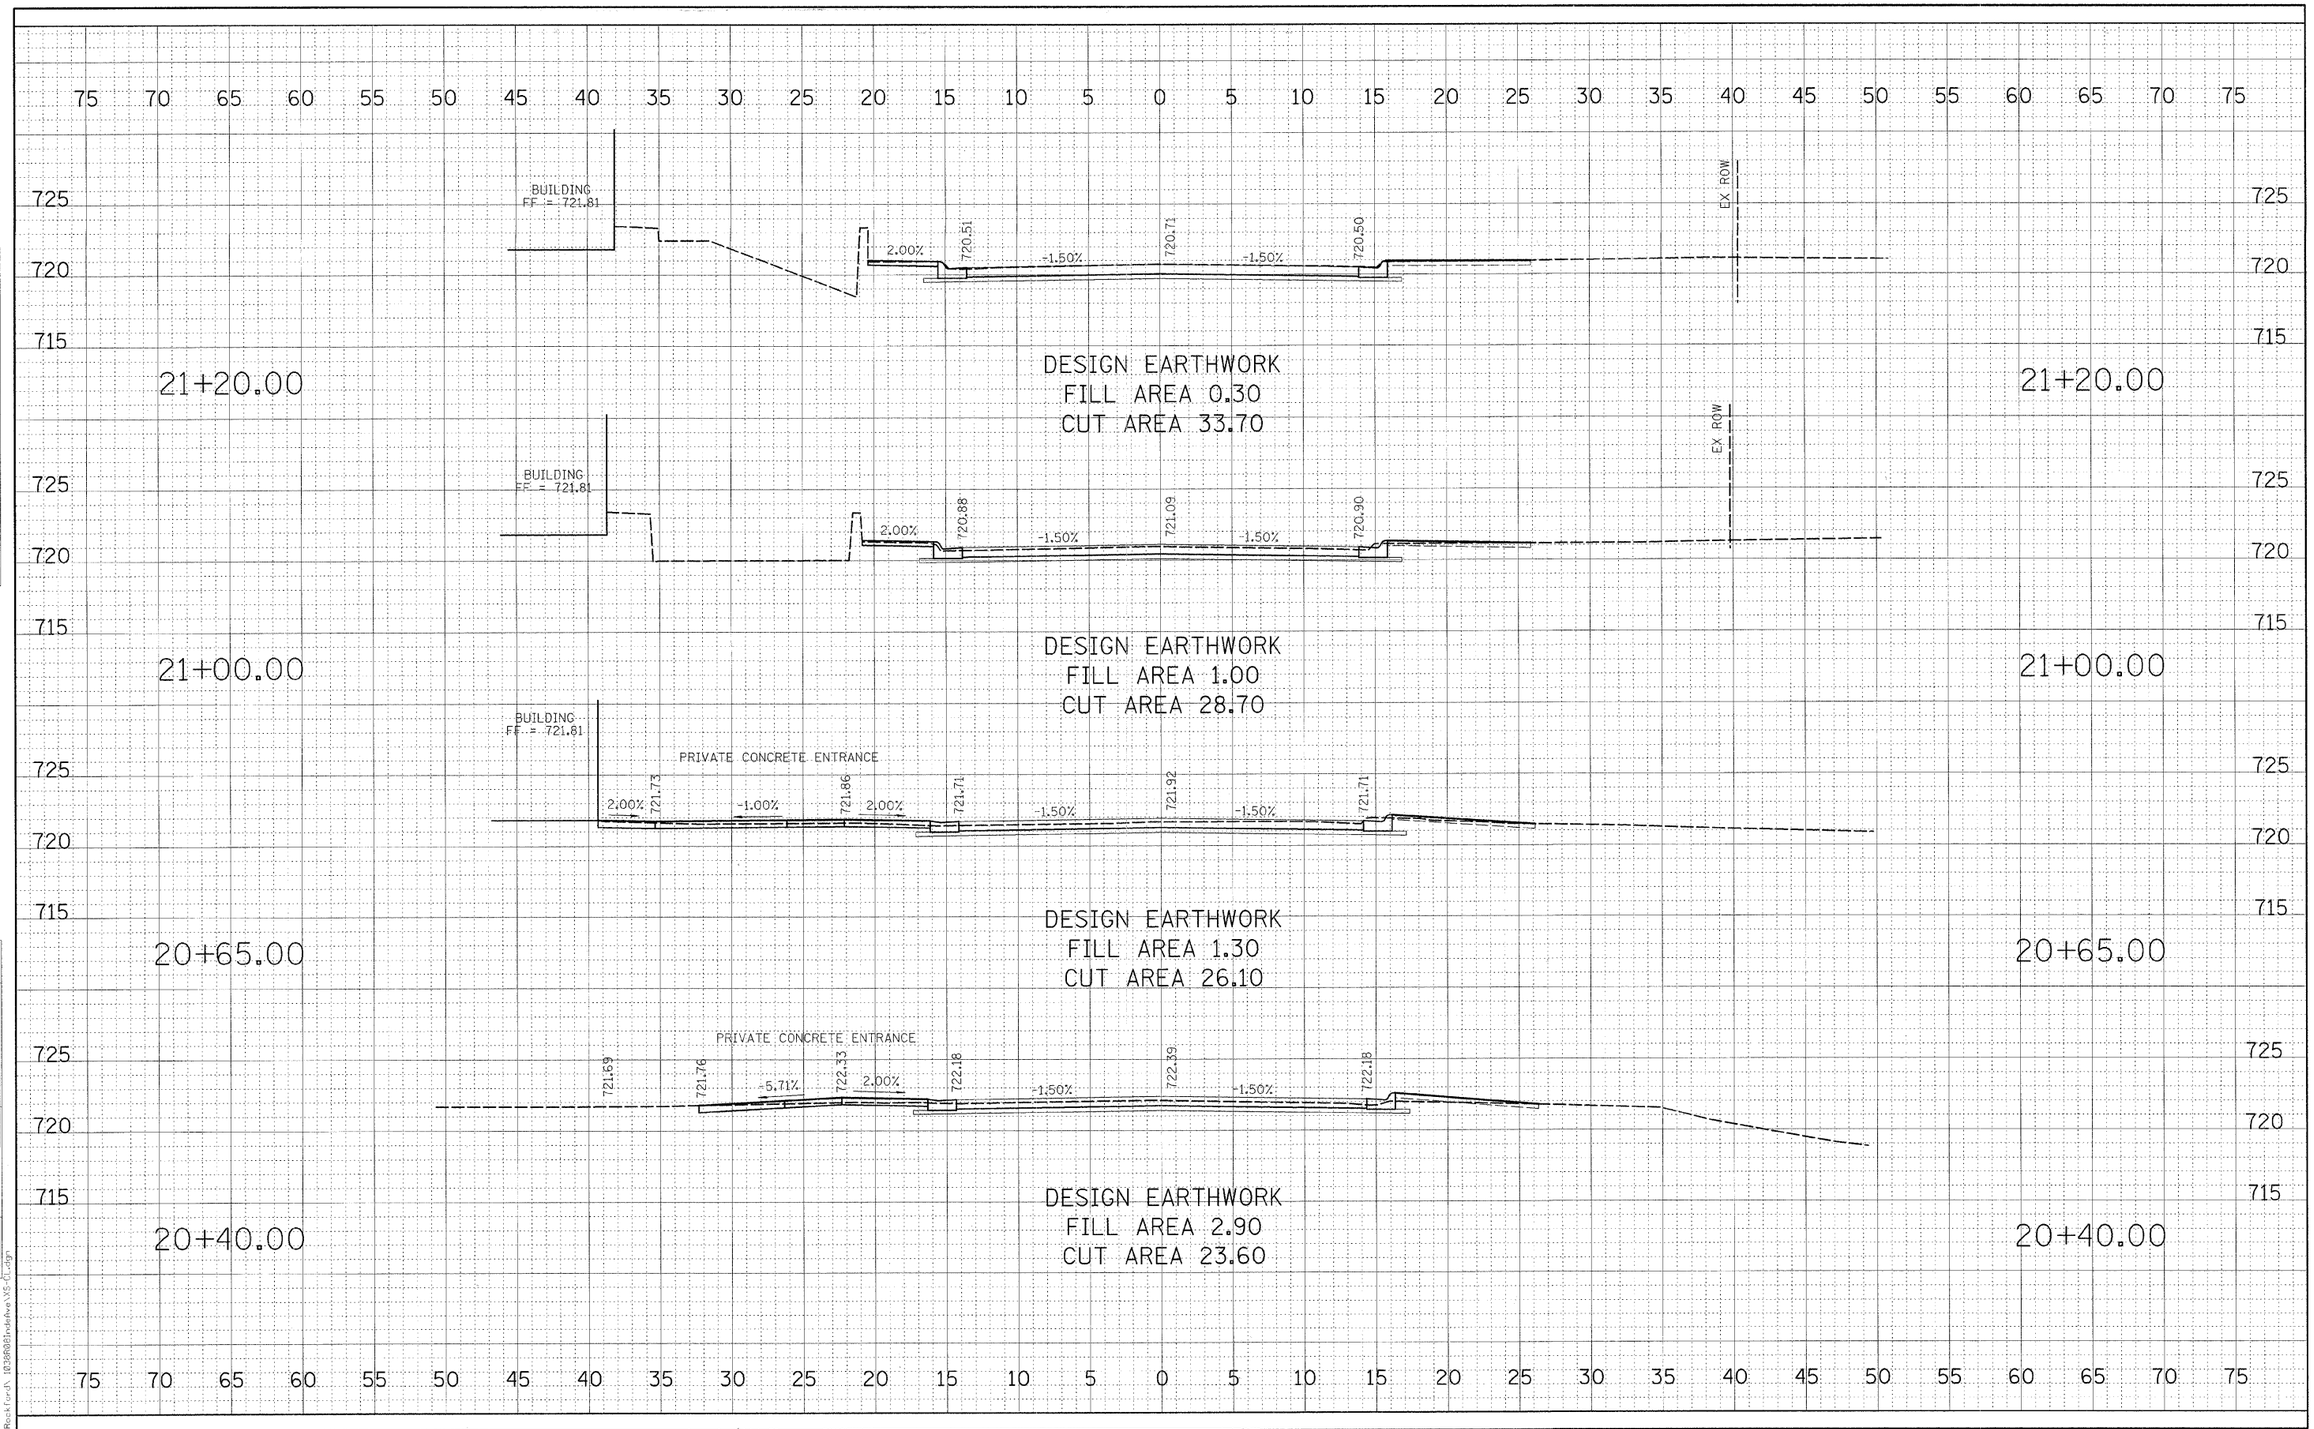

ORIGINAL SURVEY / FINAL SURVEY	BY	DATE
SURVEYED		
PLOTTED		
NOTE BOOK	TEMPLATE	
NO.	AREAS CHECKED	

FILE NAME = s:\Rockford\1038081\Indfave\XS-01.dgn

WILLETT, HOFMANN & ASSOCIATES, INC.
CONSULTING ENGINEERS
809 East Second Street Dixon, IL 61021
Phone 815.284.3381 Fax 815.284.3385
Design Firm # 184-00918
www.willetthofmann.com

USER NAME =	DESIGNED - SMG	REVISED -
	DRAWN - SMG	REVISED -
PLOT SCALE =	CHECKED - GS	REVISED -
PLOT DATE =	DATE - 1-9-09	REVISED -

CITY OF ROCKFORD
INDEPENDENCE AVENUE
OVER S. BRANCH OF KENT CREEK

Cross Sections

F.A. RTE.	SECTION	COUNTY	TOTAL SHEETS	SHEET NO.
	98-00484-00-BR	WINNEBAGO	18	17
STA. 20+40	TO STA. 21+20		CONTRACT NO. 85453	
FED. ROAD DIST. NO. _	ILLINOIS	FED. AID PROJECT		