RTE. NO.	SECTION	COUNTY	TOTAL SHEETS	SHEET NO.
CH 2006-00275-00-PV		LaSALLE	218	47
STA. 156+00		TO STA. 162+00		
FED. ROAD DIST. NO. 3	ILLINOIS	FED. AID PROJECT		

CONTRACT NO. 87352

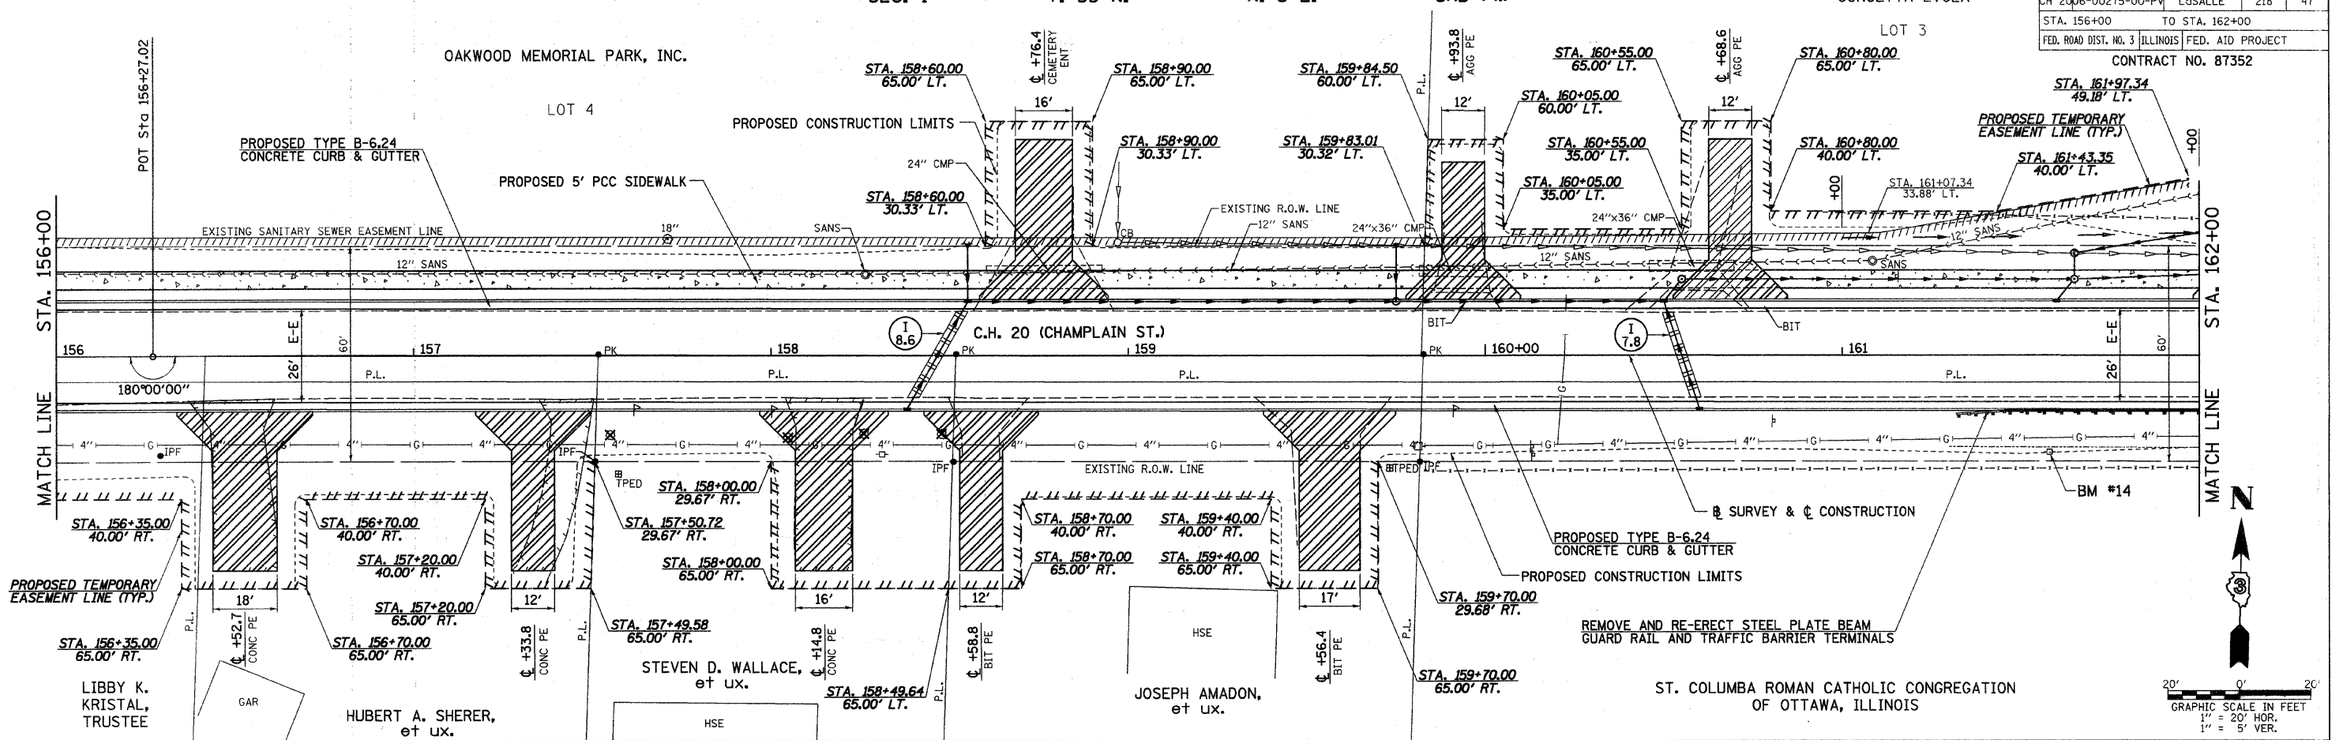

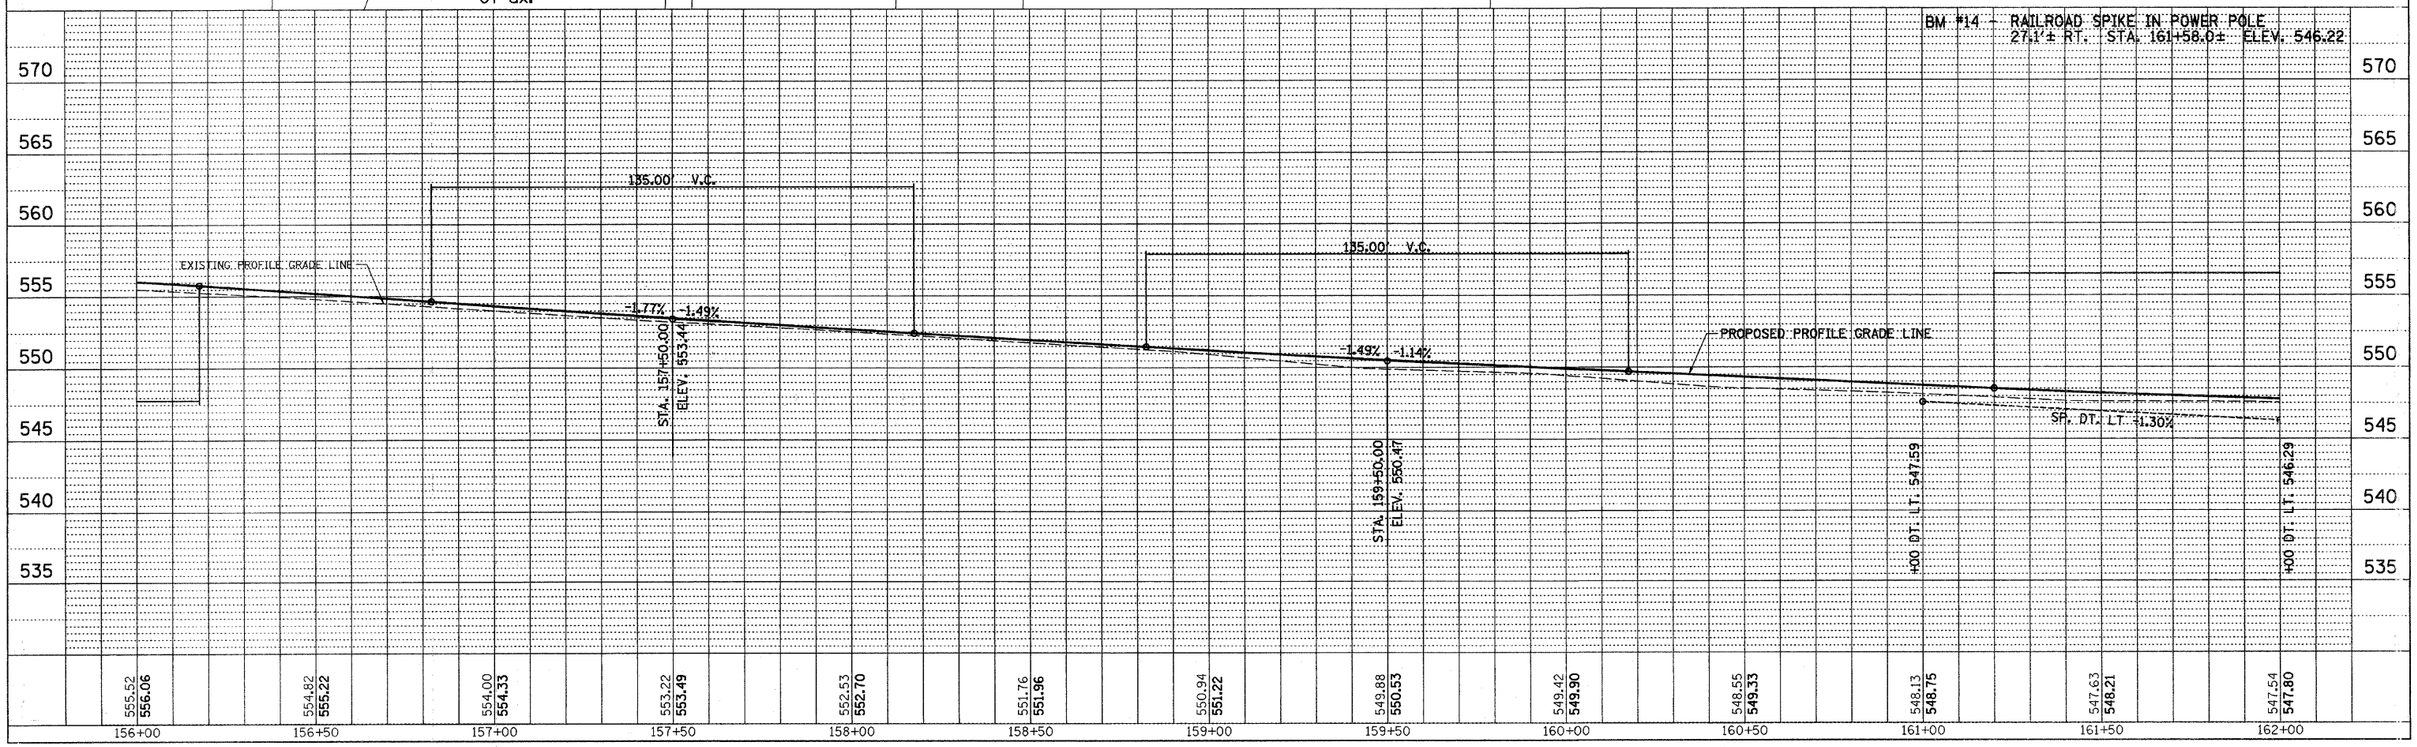

2389P011

C.H. 20 (CHAMPLAIN ST.), PLAN & PROFILE, STA. 156+00 TO STA. 162+00