CONTRACT NO. 87352

RTE. NO.	SECTION	COUNTY	TOTAL SHEETS	SHEET NO.
CH 20	06-00275-00-PV	LaSALLE	218	66
STA. 57+00	TO STA. 62+98.74			
FED. ROAD DIST. NO. 3	ILLINOIS	FED. AID PROJECT		

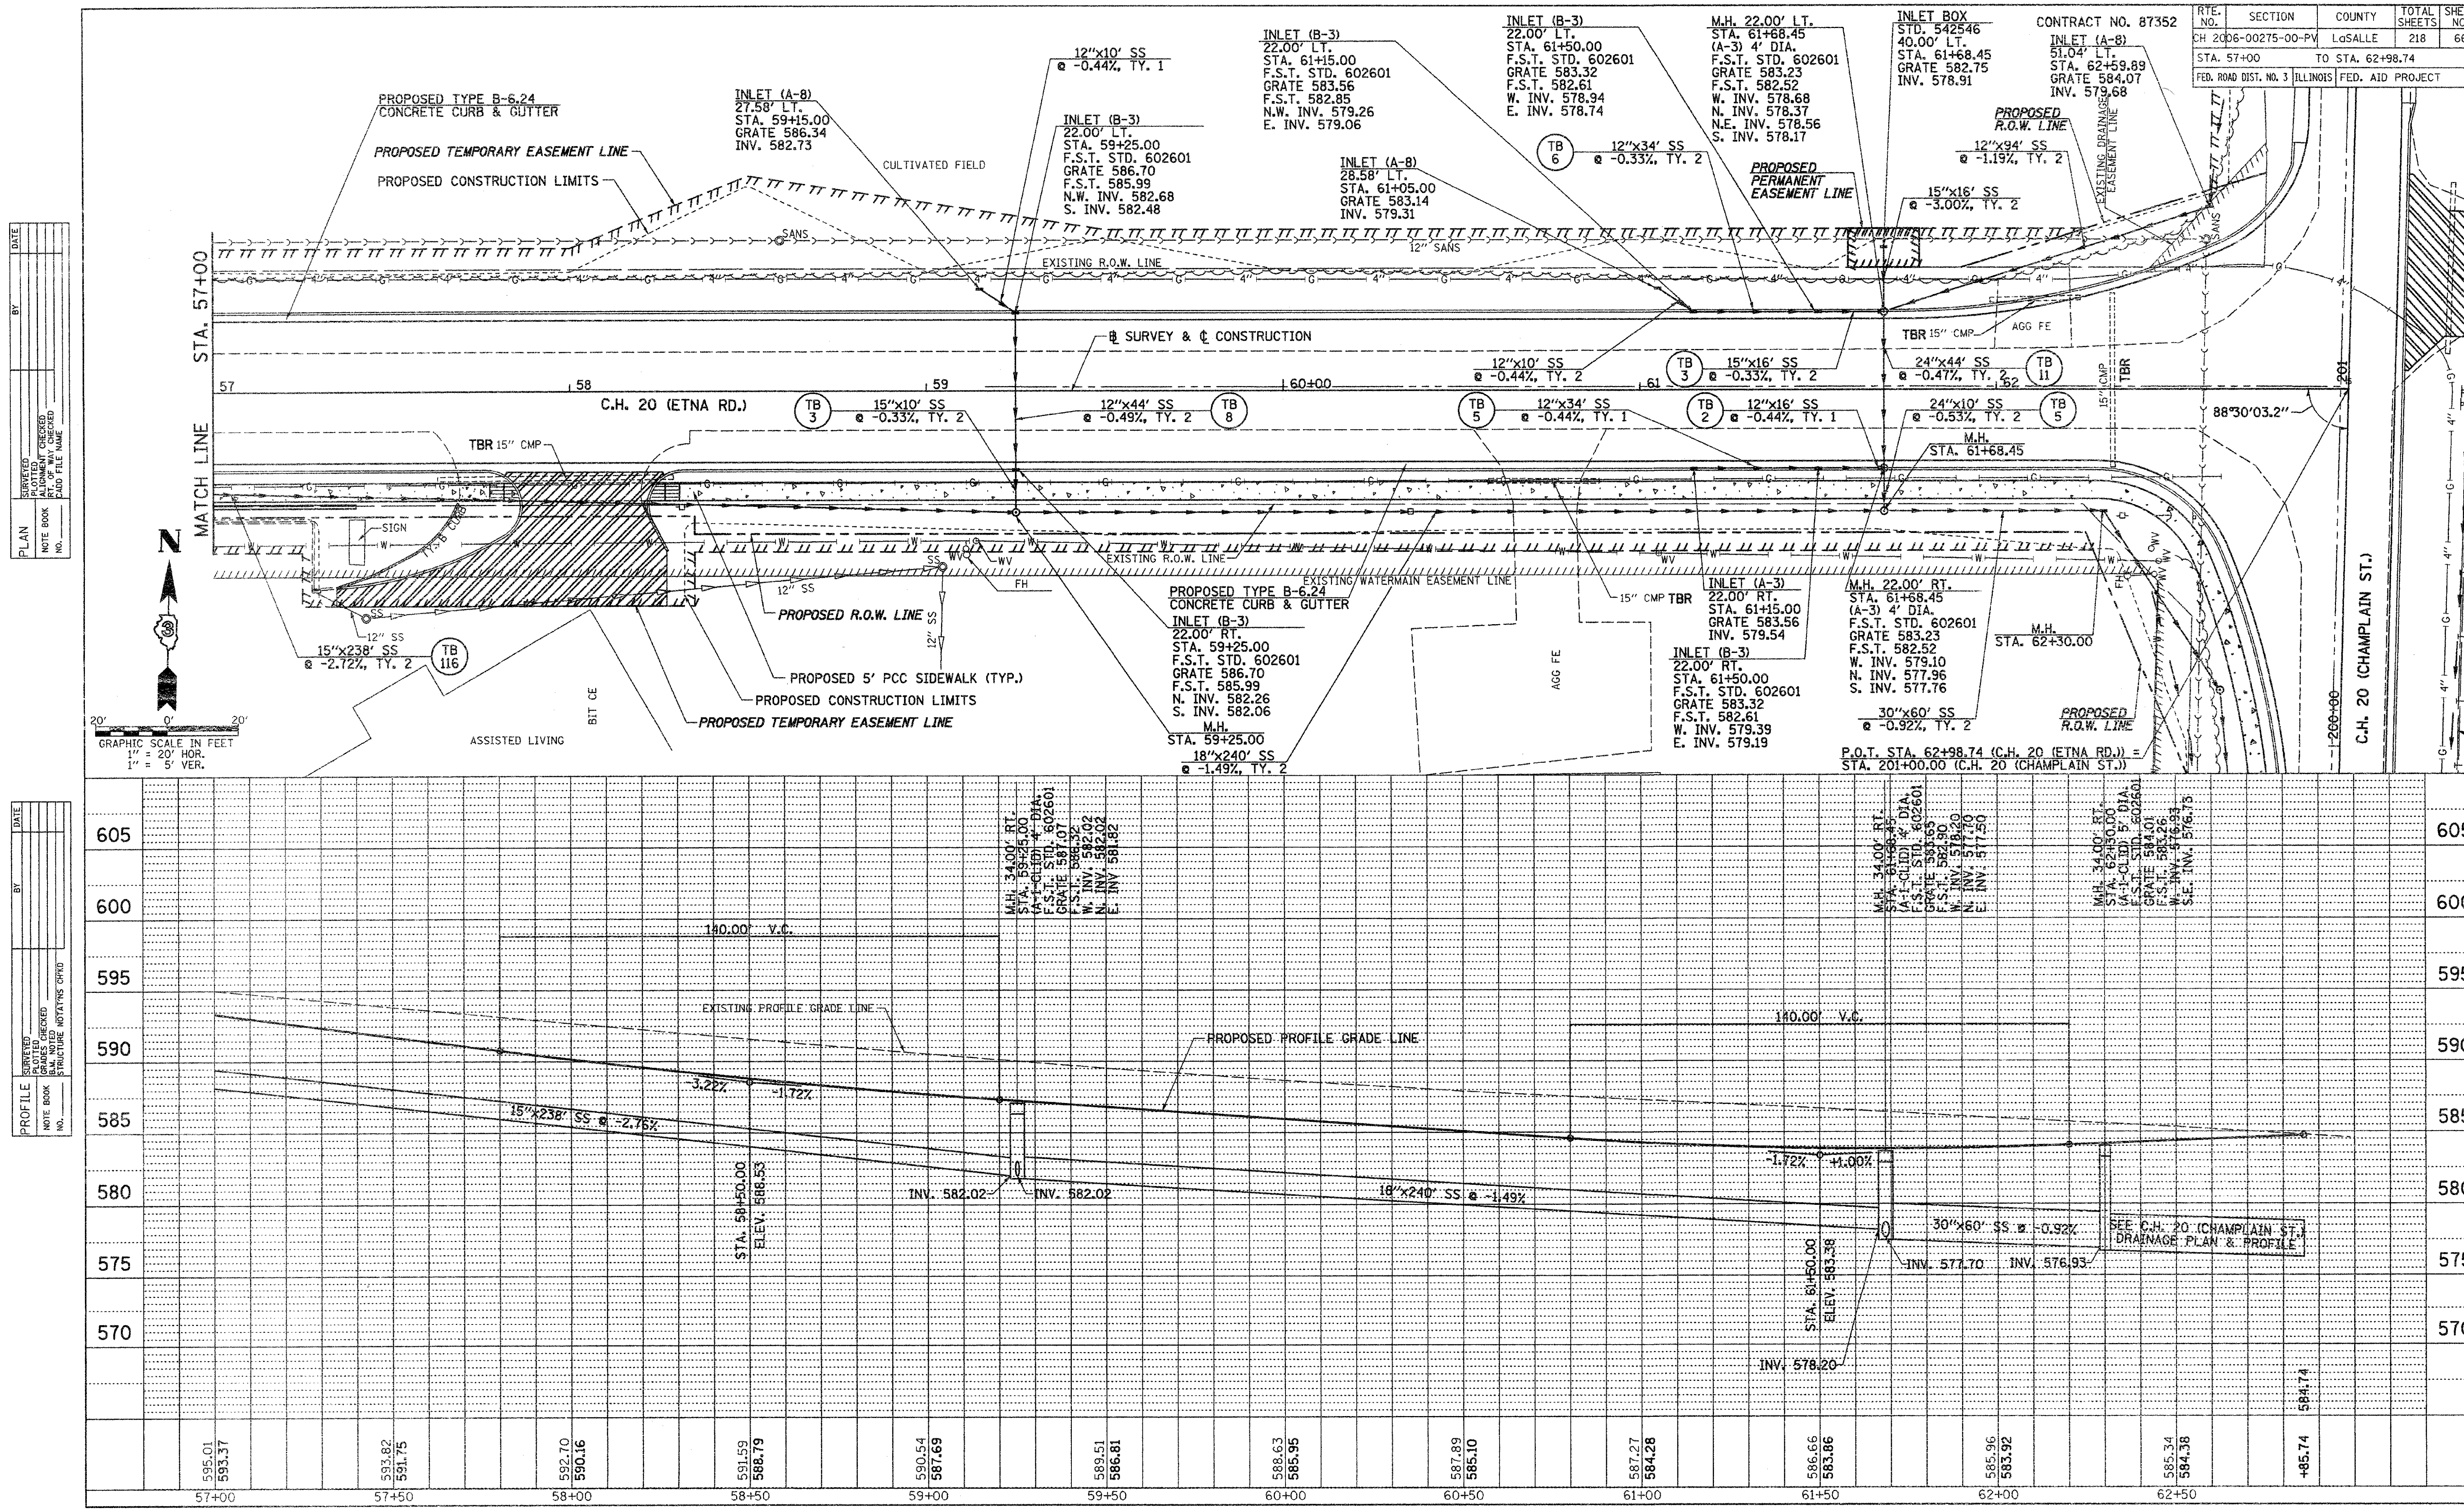

2389D009

C.H. 20 (ETNA RD.), DRAINAGE PLAN & PROFILE, STA. 57+00 TO STA. 62+98.74