| ROUTE NO | SECTION | COUNTY | TOTAL SHEETS | SHEET NO |
|---|---|---|---|---|
| CH 48 | * | KANKAKEE | 56 | 43 |

CONTRACT NO. 87374
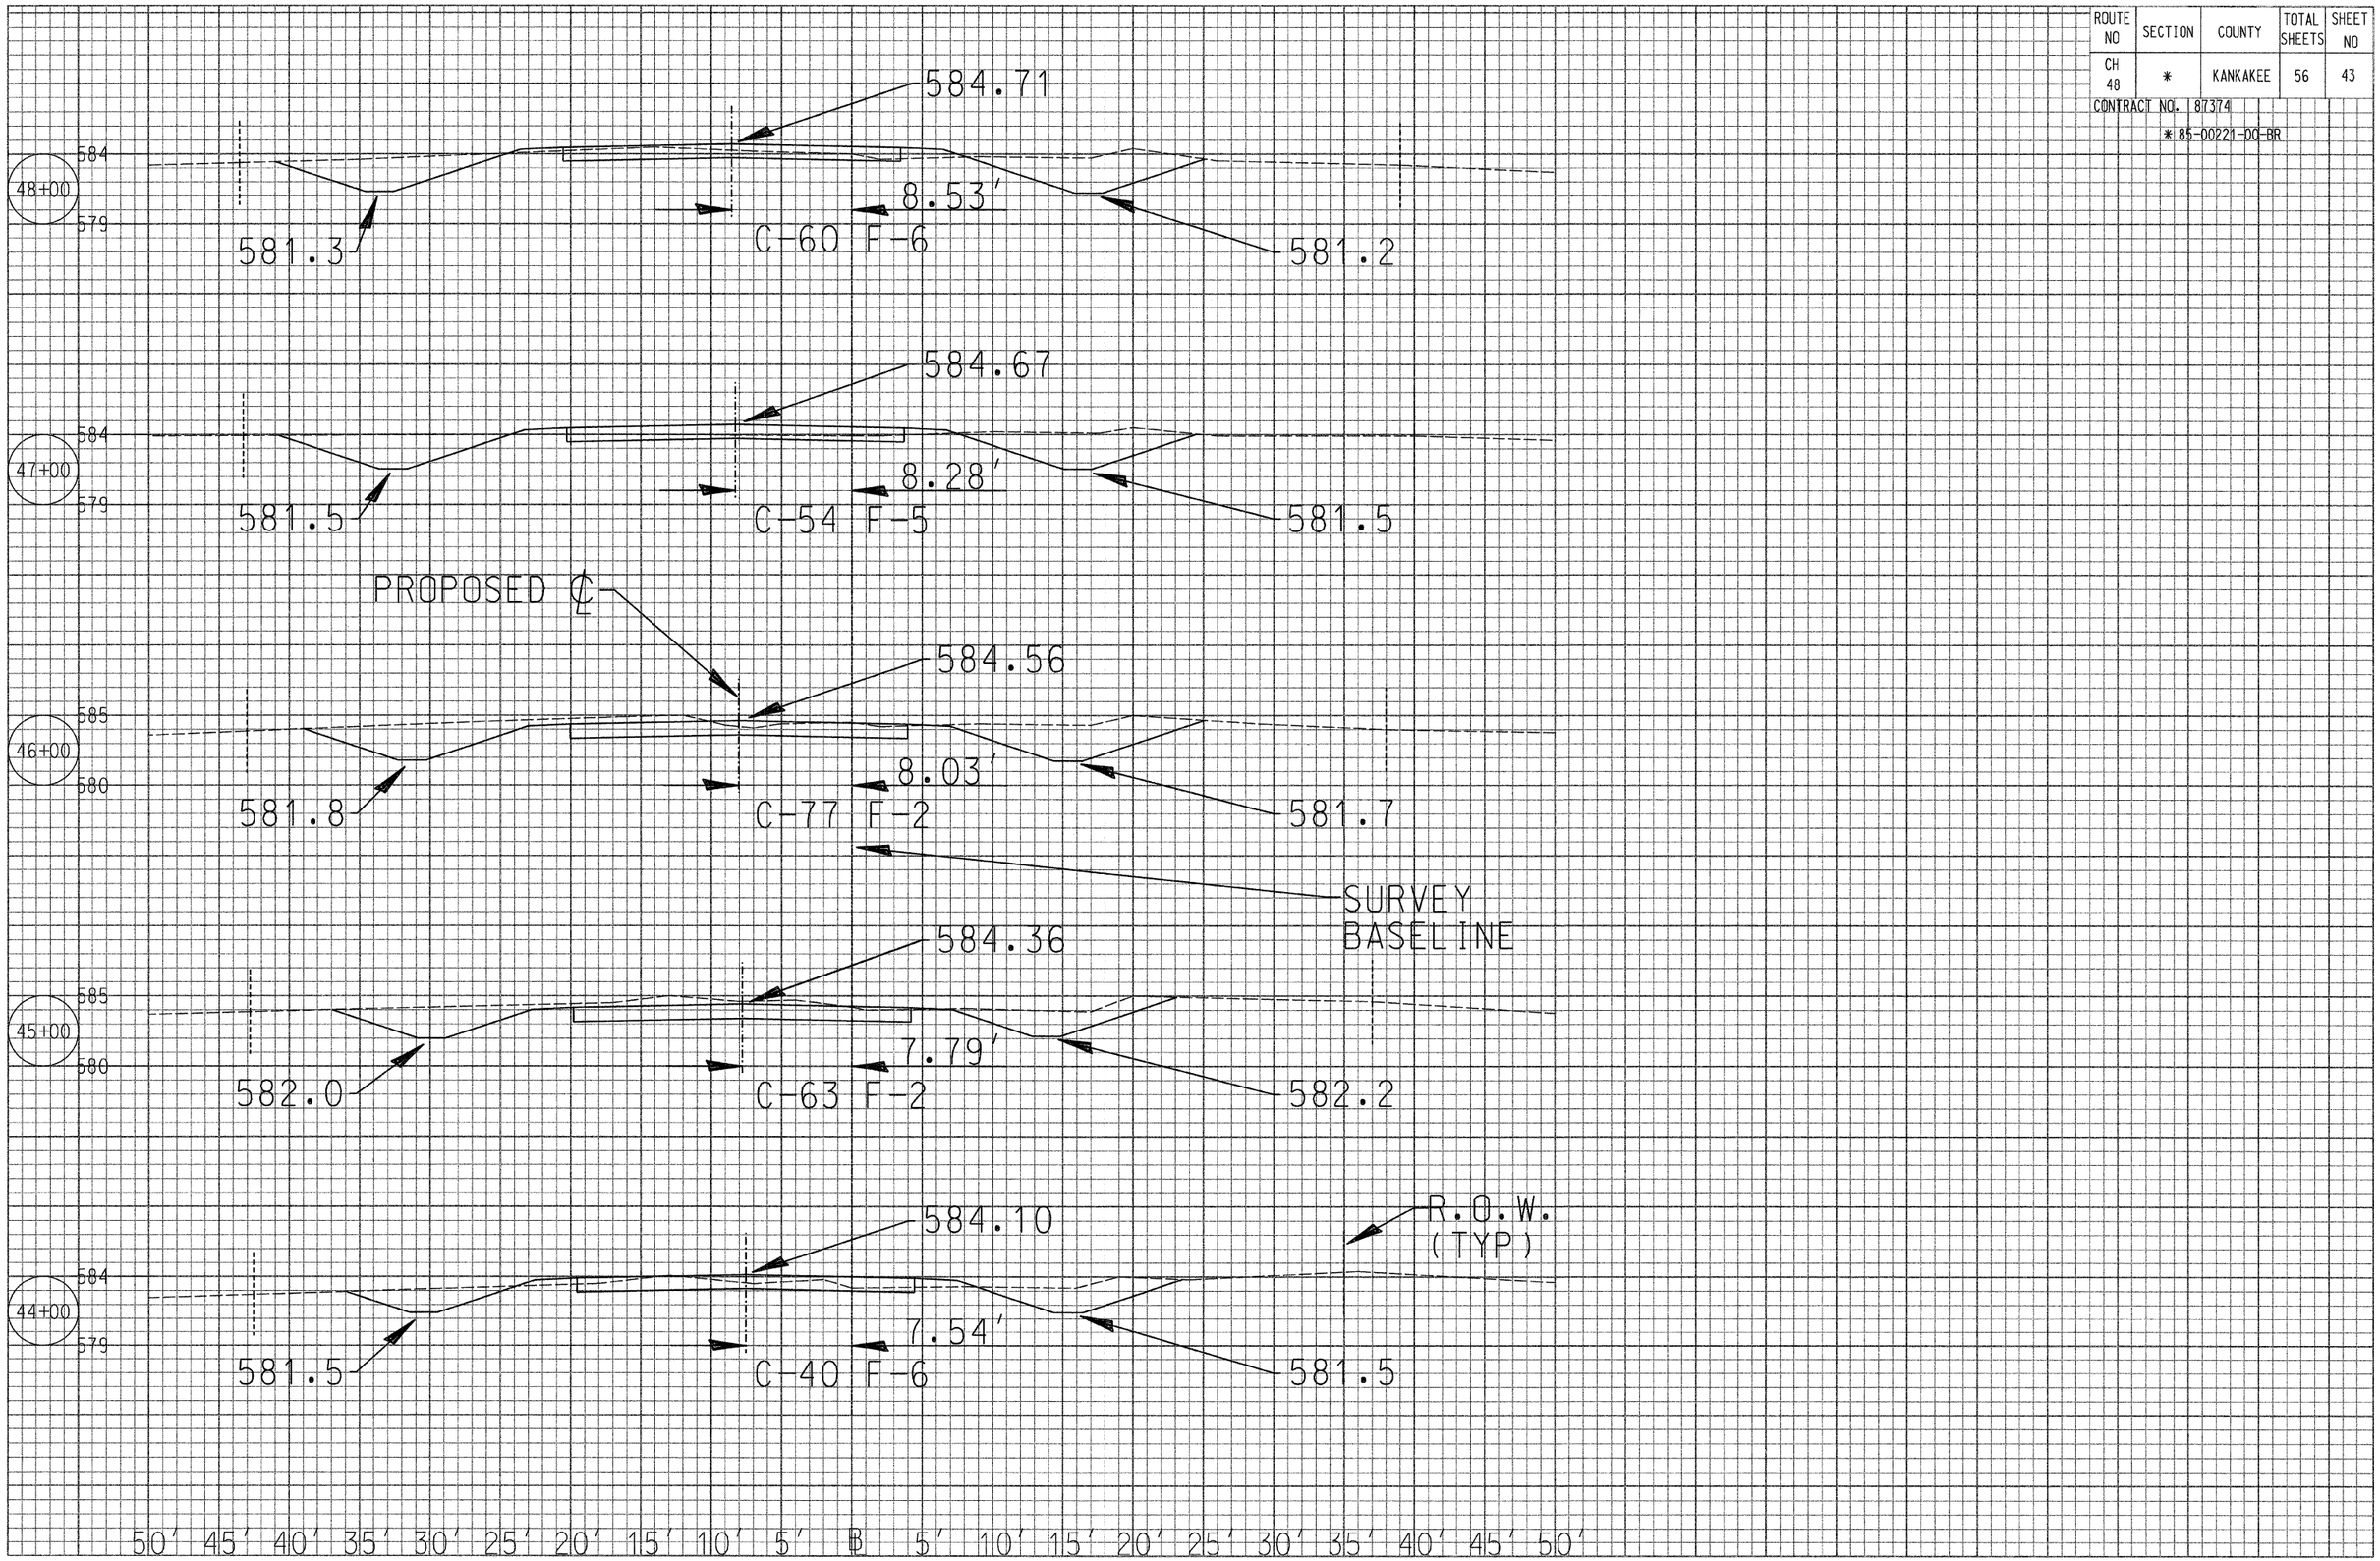
*85-00221-00-BR