ROUTE NO	SECTION	COUNTY	TOTAL SHEETS	SHEET NO
CH 48	*	KANKAKEE	56	55

CONTRACT NO. 87374
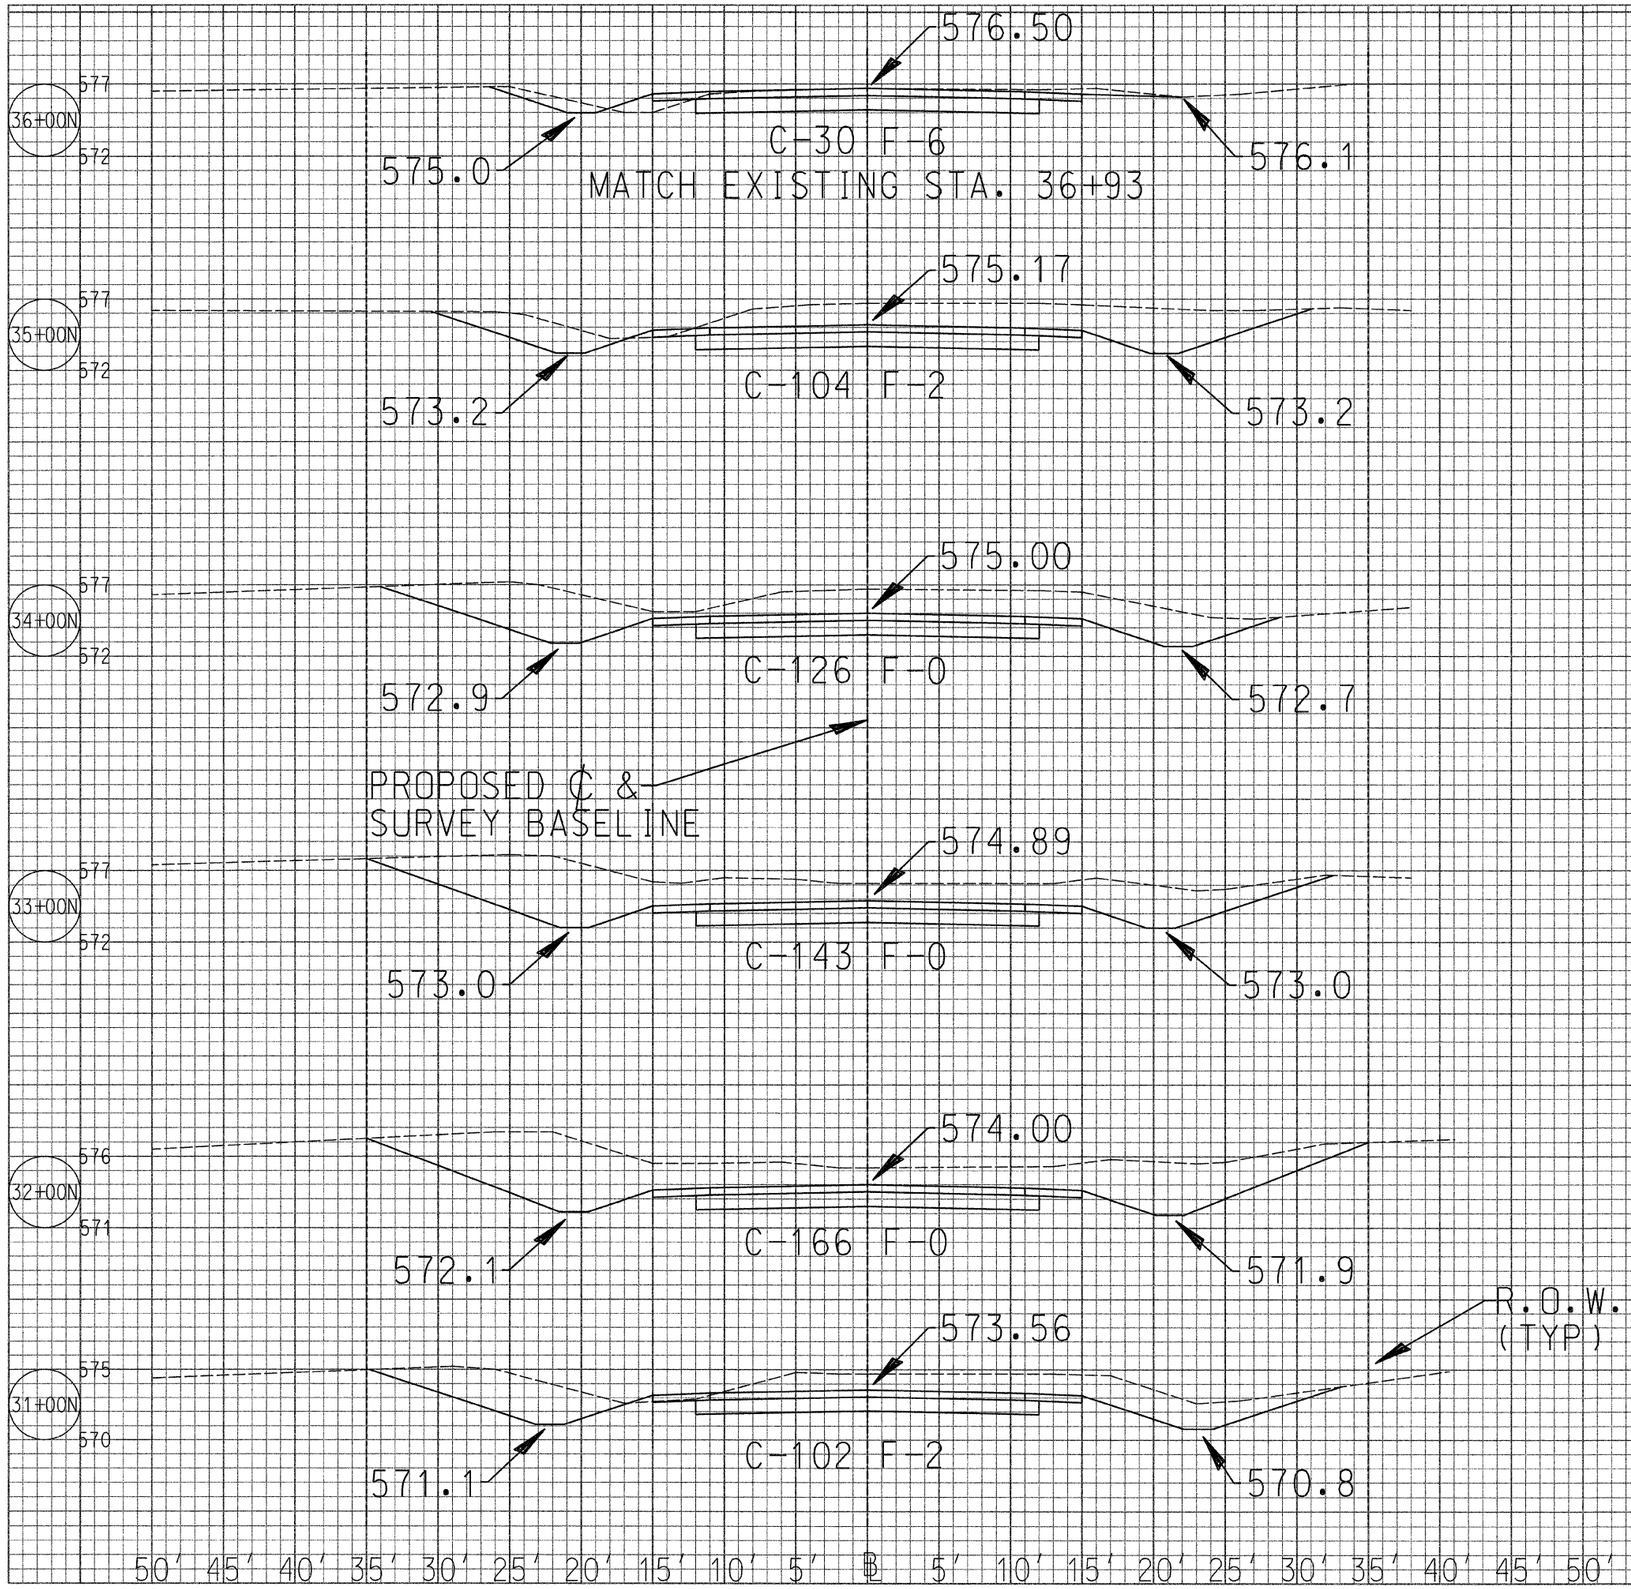
*85-00221-00-BR