APPROVED BY _____ DISTRICT ENGINEER

DATE _____

LEGEND

- PROPOSED RIGHT OF WAY LINE
- EXISTING RIGHT OF WAY LINE
- PROPOSED TEMPORARY EASEMENT LINE
- PROPERTY LINE
- EXISTING CENTERLINE
- PROP PERMANENT EASEMENT LINE

N

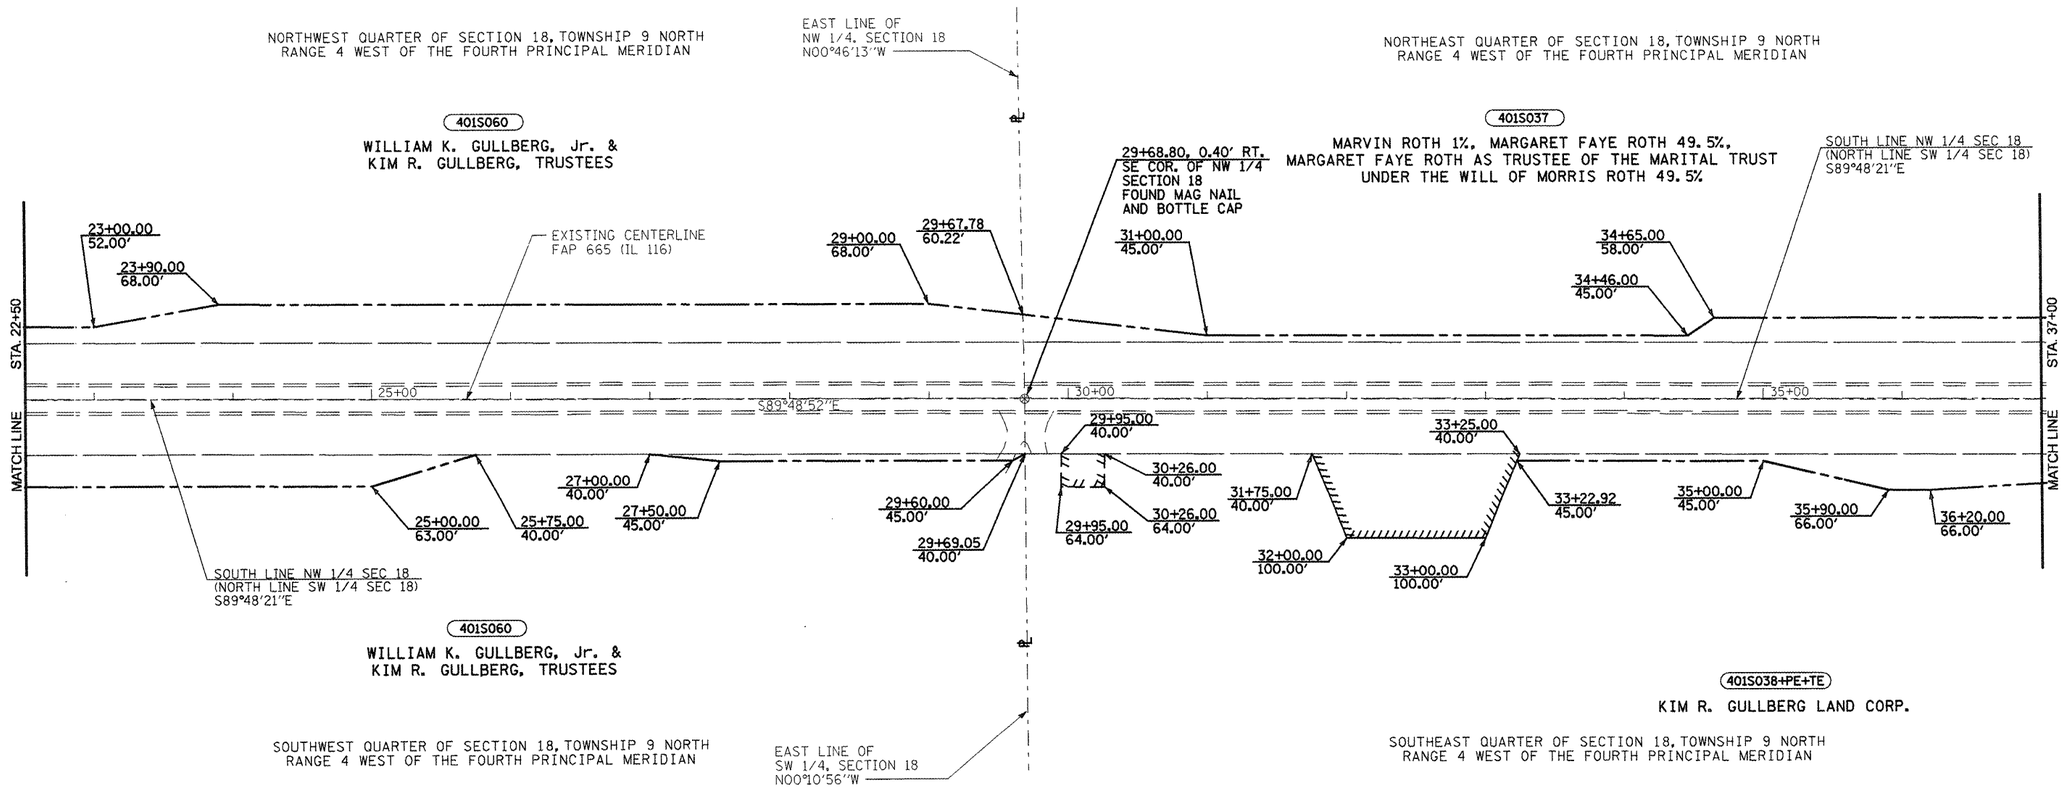

SECTION CORNER	NORTHING (GRID)	EASTING (GRID)
SE. COR. NW1/4 SEC. 18-9-4	1495463.512	2094936.601

ALL SURVEY INFORMATION BASED ON THE
ILLINOIS STATE PLANE COORDINATE SYSTEM
NAD.83, ILLINOIS WEST ZONE, GEOID03
APPLICABLE GRID FACTOR = 0.999953199

DRAWN BY _____
WRITTEN BY _____
CHECKED BY _____
INSPECTED BY _____

JOB NO. R-94-001-01

RIGHT OF WAY PLANS

F.A.P. **ROUTE** 665(IL 116)

PROJECT _____ SECTION 136.137W&RS-3

STATION 22+50 TO

STATION 37+00

COUNTY HENDERSON

SCALE 1"=100' SHEET 56 OF 11