NOTE:

1. ALL RIPRAP TO BE PLACED WITHIN THE DITCH SHALL COVER THE 2 FT DITCH BOTTOM AND 2 FT UP THE FORESLOPE AND BACKSLOPE
2. FOR DETAIL ON RIPRAP QUANITITES SEE CALC SHEETS
3. SEE SCHEDULE FOR ENTRANCE CULVERT INFO

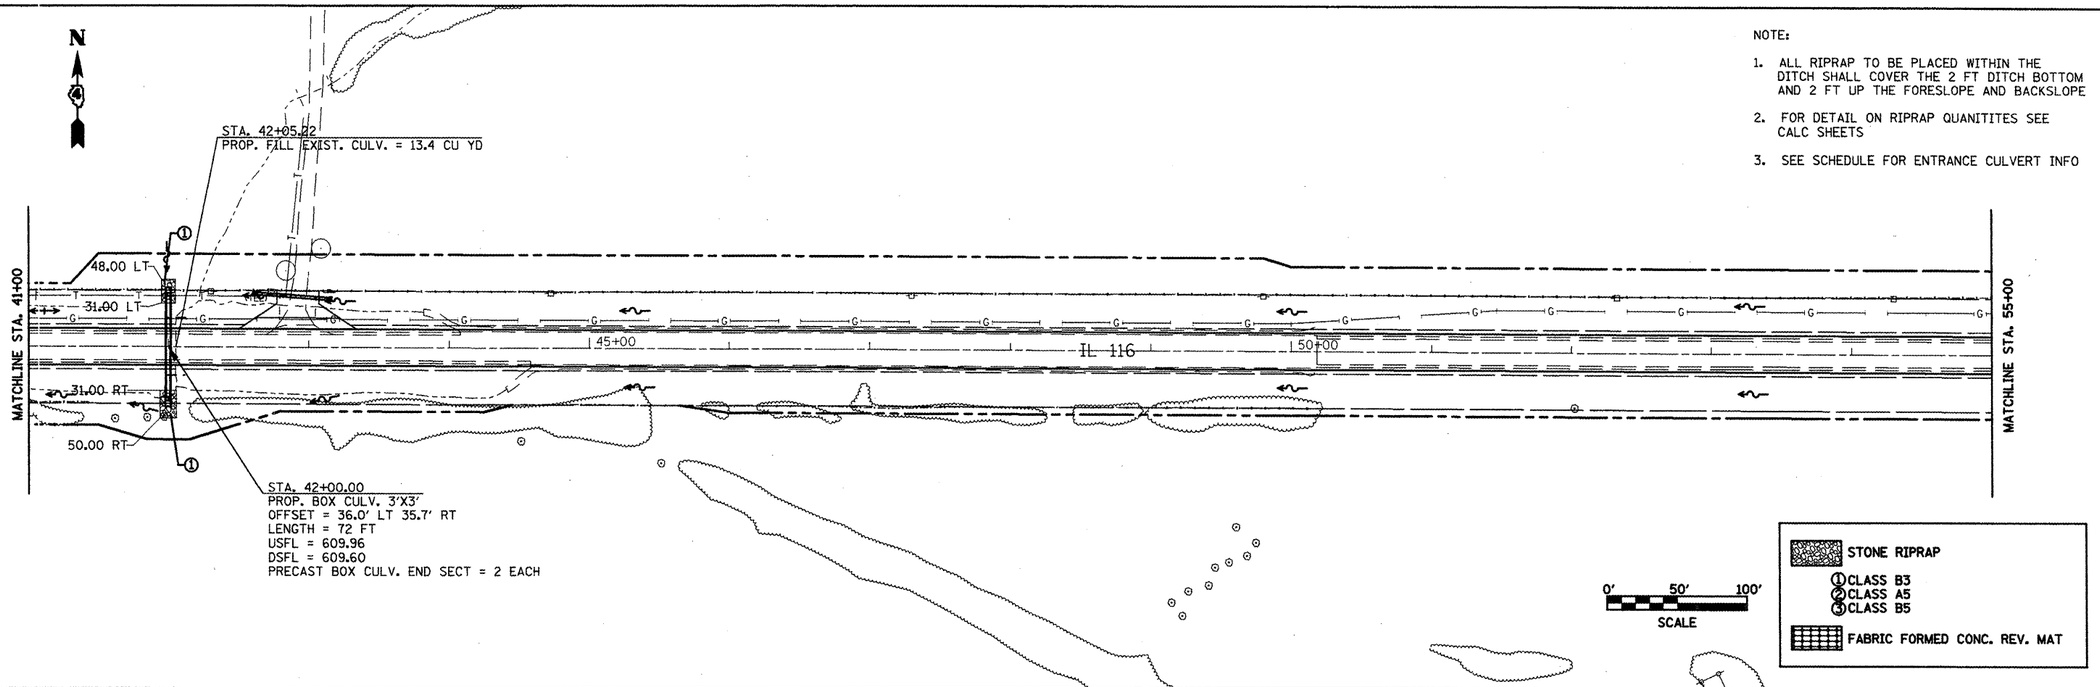

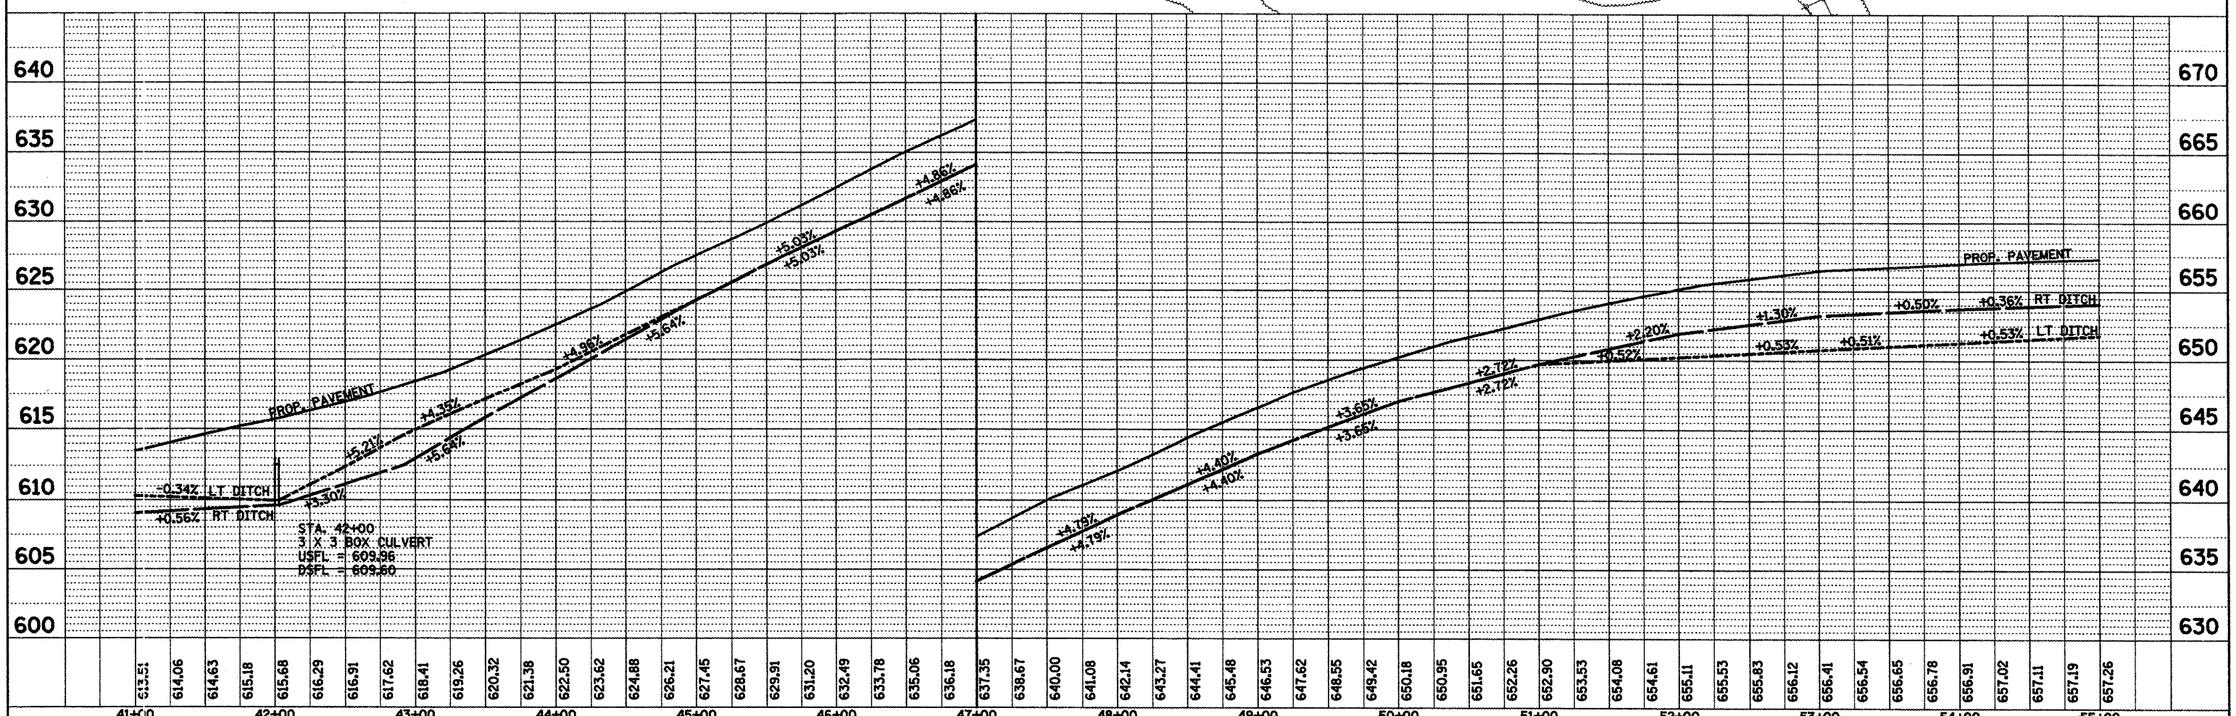

PLAN		BY	DATE
NOTE BOOK NO.	SURVEYED		
	PLOTTED		
	ALIGN. MAY CHECKED		
	R.O.W. MAY CHECKED		
	CADD FILE NAME		

PROFILE		BY	DATE
NOTE BOOK NO.	SURVEYED		
	PLOTTED		
	GRADES CHECKED		
	VERTICAL		
	STRUCTURE NOTATNS CHKD		

FILE NAME = d-sindetail.dgn	USER NAME = ghdinaam	DESIGNED -	REVISED -
		DRAWN -	REVISED -
	PLOT SCALE = 100.0000 ' / IN.	CHECKED -	REVISED -
	PLOT DATE = 2/27/2009	DATE -	REVISED -

STATE OF ILLINOIS
DEPARTMENT OF TRANSPORTATION

PROPOSED DRAINAGE IL 116 STA. 41+00 TO STA. 55+00

SCALE: | SHEET NO. OF SHEETS | STA. TO STA.

F.A.P RTE.	SECTION	COUNTY	TOTAL SHEETS	SHEET NO.
665	(136,137)W&RS-3(136R)109BR-1	HENDERSON		112

CONTRACT NO. 88773

FED. ROAD DIST. NO. | ILLINOIS | FED. AID PROJECT