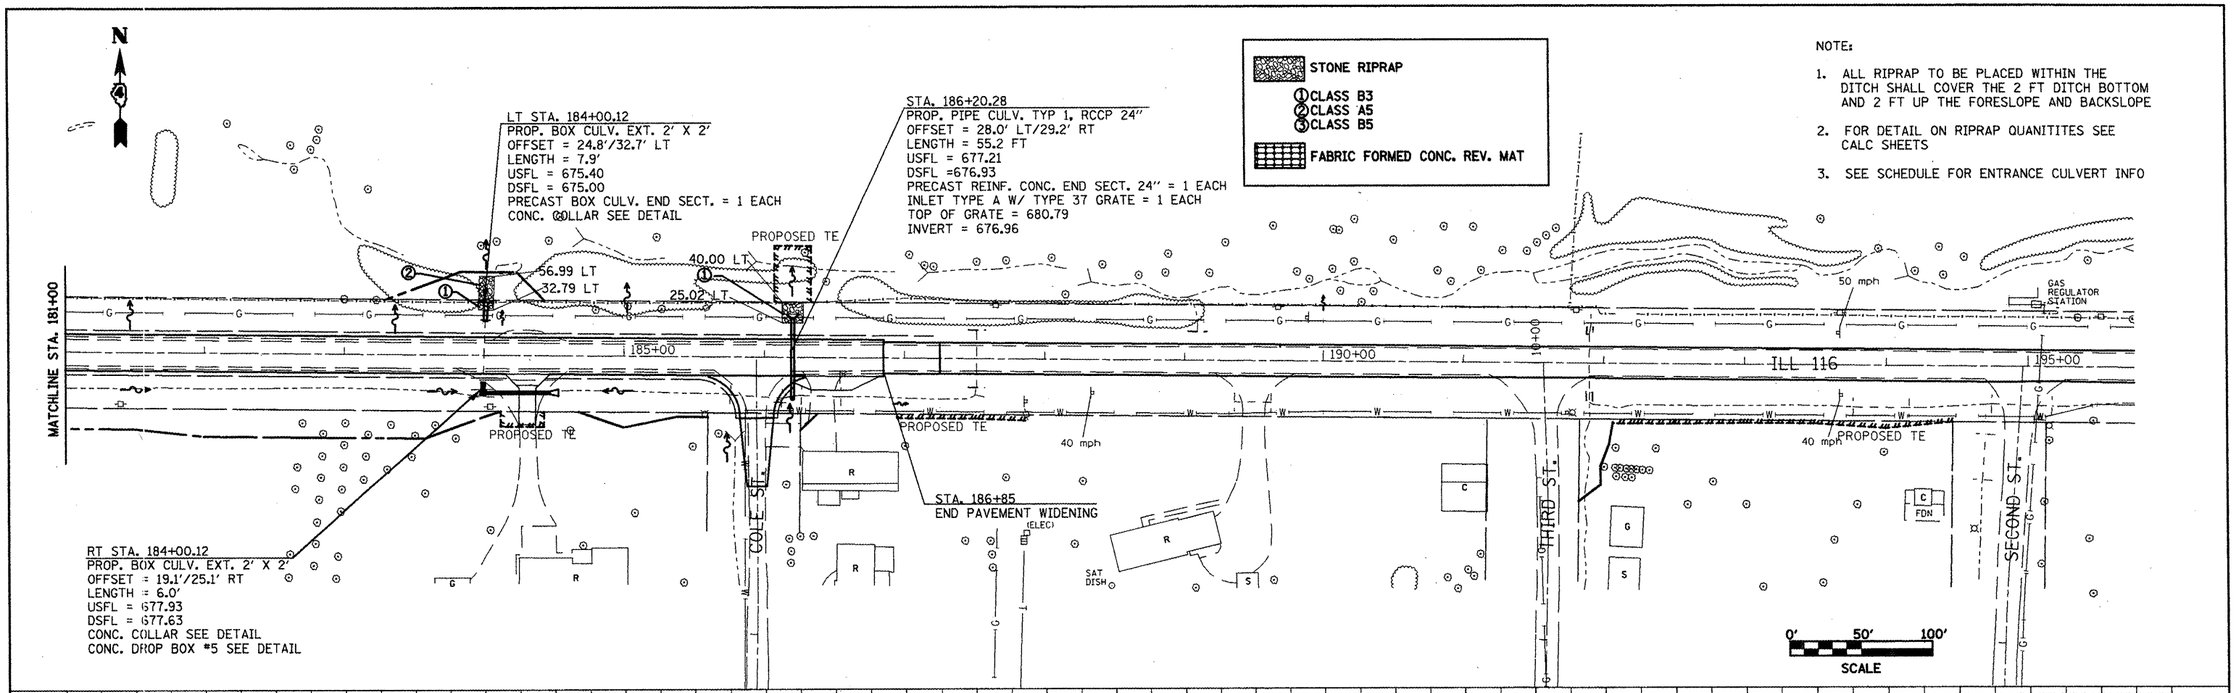

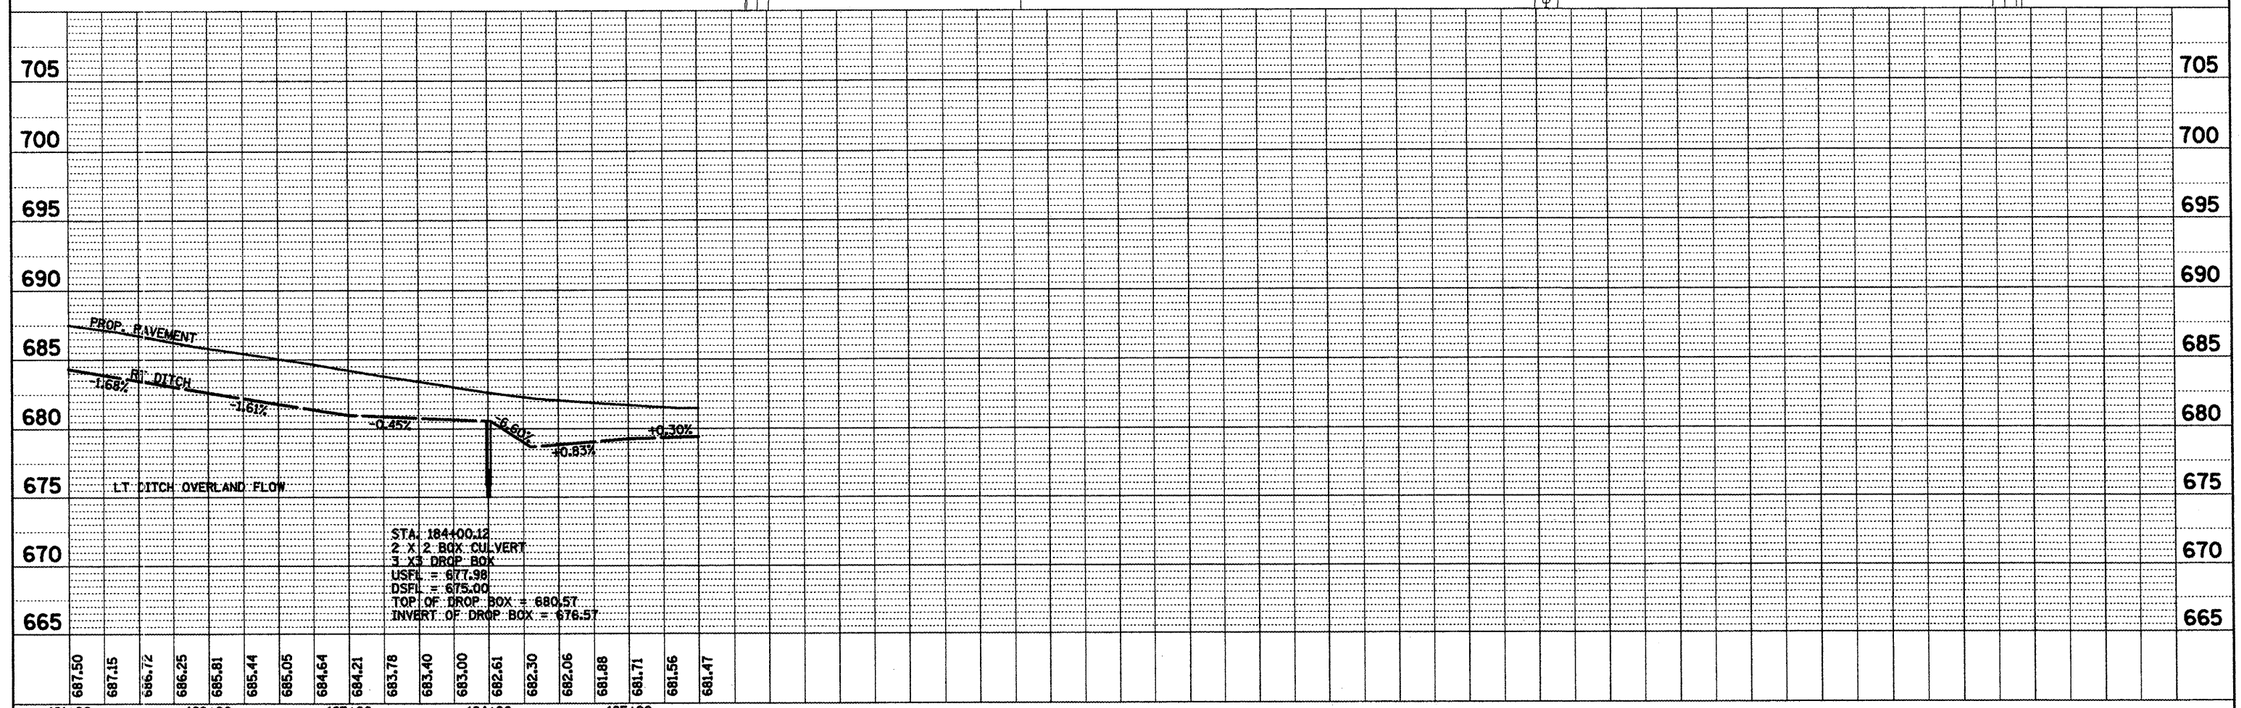

PLAN	BY	DATE
SURVEYED		
PLOTTED		
ALIGNMENT CHECKED		
RT. OF WAY PLOTTED		
NOTE BOOK	CADD FILE NAME	
NO.		

PROFILE	BY	DATE
SURVEYED		
PLOTTED		
GRADES CHECKED		
BGM. NOTED		
NOTE BOOK	STRUCTURE NOTAT'NS CKPD	
NO.		

FILE NAME = draindetail.dgn	USER NAME = ghidinaam	DESIGNED -	REVISED -
		DRAWN -	REVISED -
	PLOT SCALE = 100.0000 ' / IN.	CHECKED -	REVISED -
	PLOT DATE = 2/27/2009	DATE -	REVISED -

STATE OF ILLINOIS
DEPARTMENT OF TRANSPORTATION

PROPOSED DRAINAGE IL 116 STA. 181+00 TO STA. 185+00

SCALE: | SHEET NO. OF SHEETS | STA. TO STA.

F.A.P RTE.	SECTION	COUNTY	TOTAL SHEETS	SHEET NO.
665	(136,137)W&RS-3(136R)109BR-1	HENDERSON		122

CONTRACT NO. 88773

FED. ROAD DIST. NO. | ILLINOIS | FED. AID PROJECT