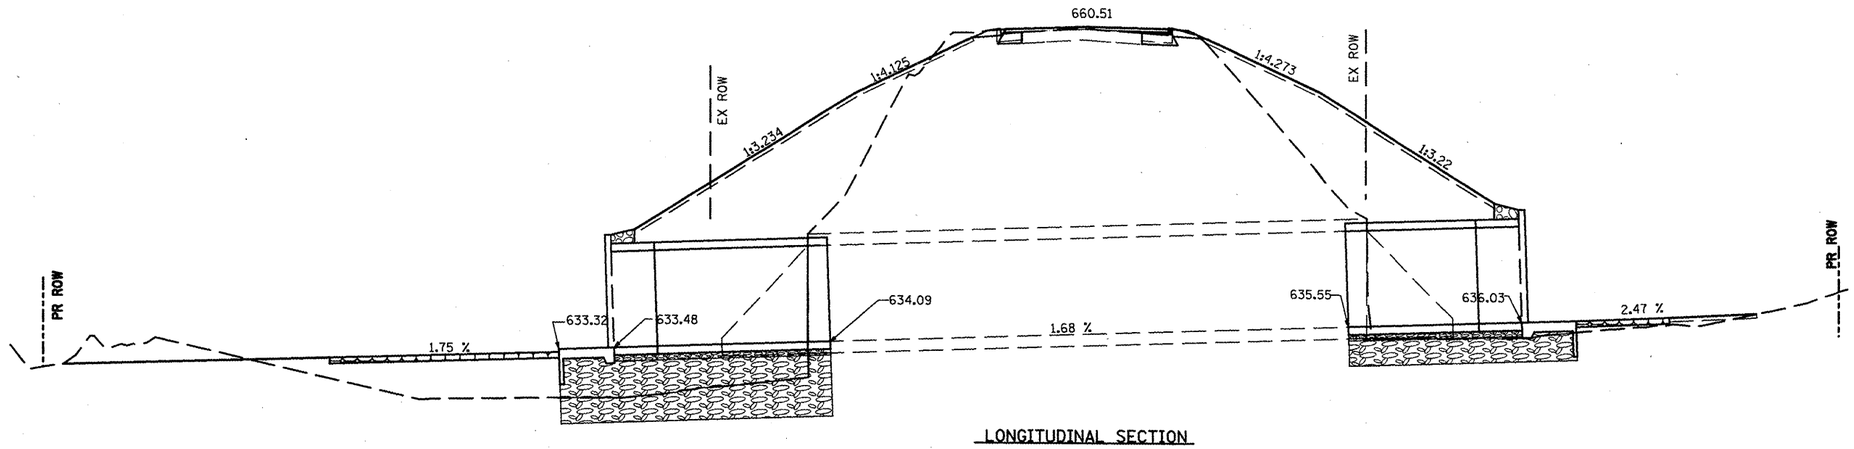

LONGITUDINAL SECTION

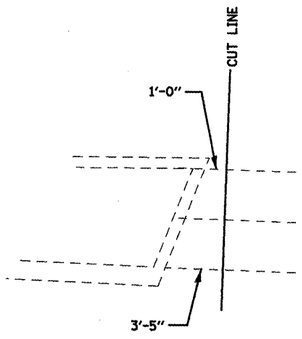

CUT DIAGRAM 1

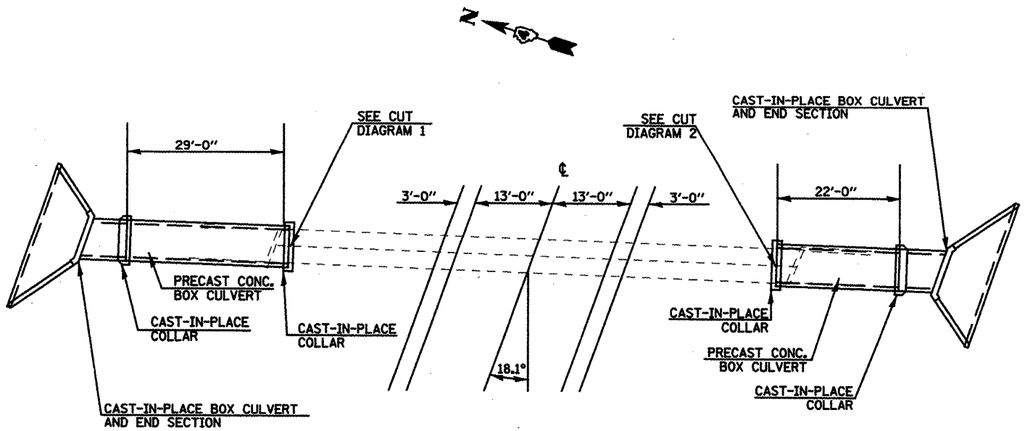

PLAN

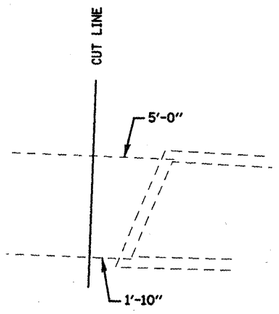

CUT DIAGRAM 2

DRAWING NOT TO SCALE

FILE NAME = d-raindetail.dgn	USER NAME = ghidinaam	DESIGNED -	REVISED -
		DRAWN -	REVISED -
	PLOT SCALE = 100.0000 ' / IN.	CHECKED -	REVISED -
	PLOT DATE = 1/28/2009	DATE -	REVISED -

STATE OF ILLINOIS
DEPARTMENT OF TRANSPORTATION

STA. 124+22 6' X 8' BOX CULVERT
EXTENSION DETAIL

SCALE: | SHEET NO. OF SHEETS | STA. | TO STA.

F.A.P RTE.	SECTION	COUNTY	TOTAL SHEETS	SHEET NO.
665	(136,137)W&RS-3(136R)109BR-1	HENDERSON		132
		CONTRACT NO. 88773		
FED. ROAD DIST. NO.	ILLINOIS	FED. AID PROJECT		