NOTE:

PERIMETER EROSION BARRIER SHALL BE PLACED ONE FOOT AWAY FROM THE EXIST. AND PROP. RIGHT OF WAY. ALL LOCATIONS AND OFFSETS ARE LOCATED IN THE SCHEDULE OF QUANTITIES.

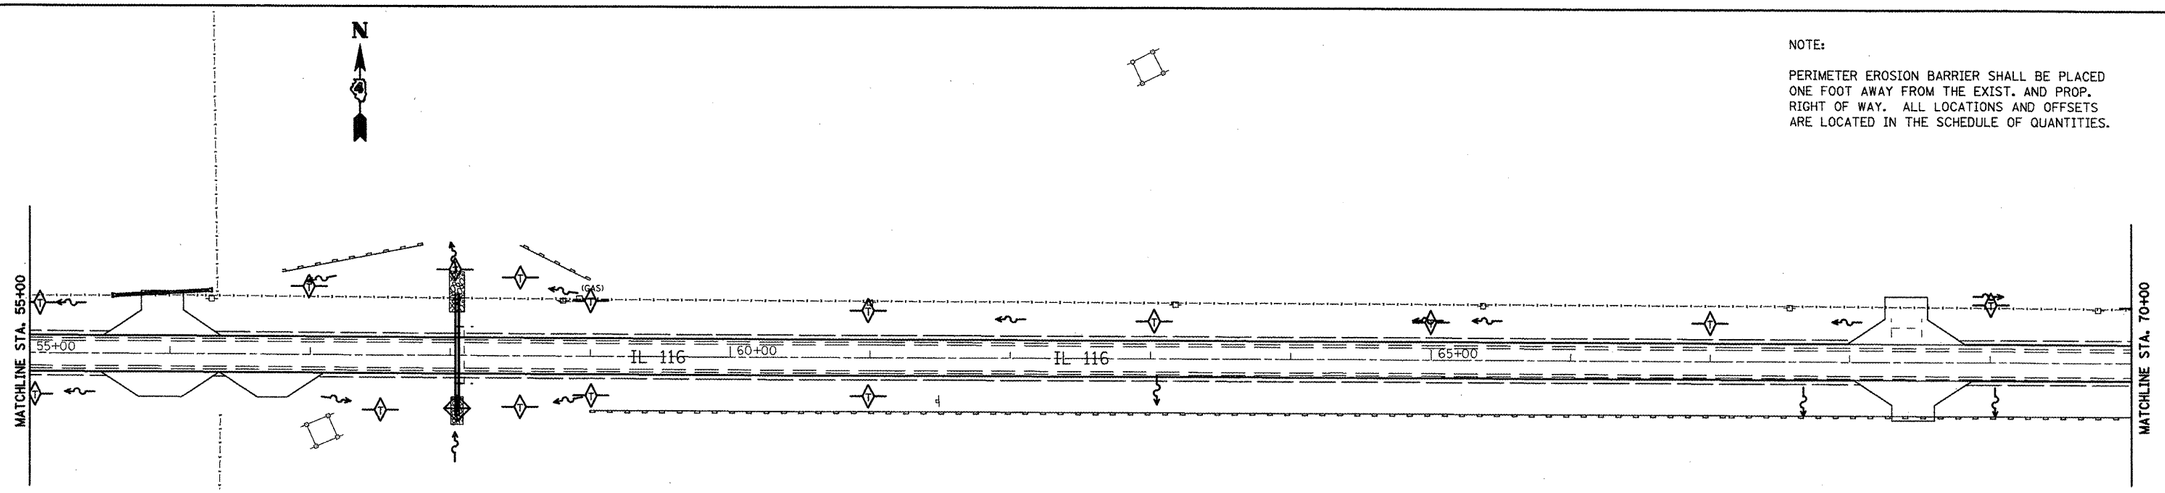

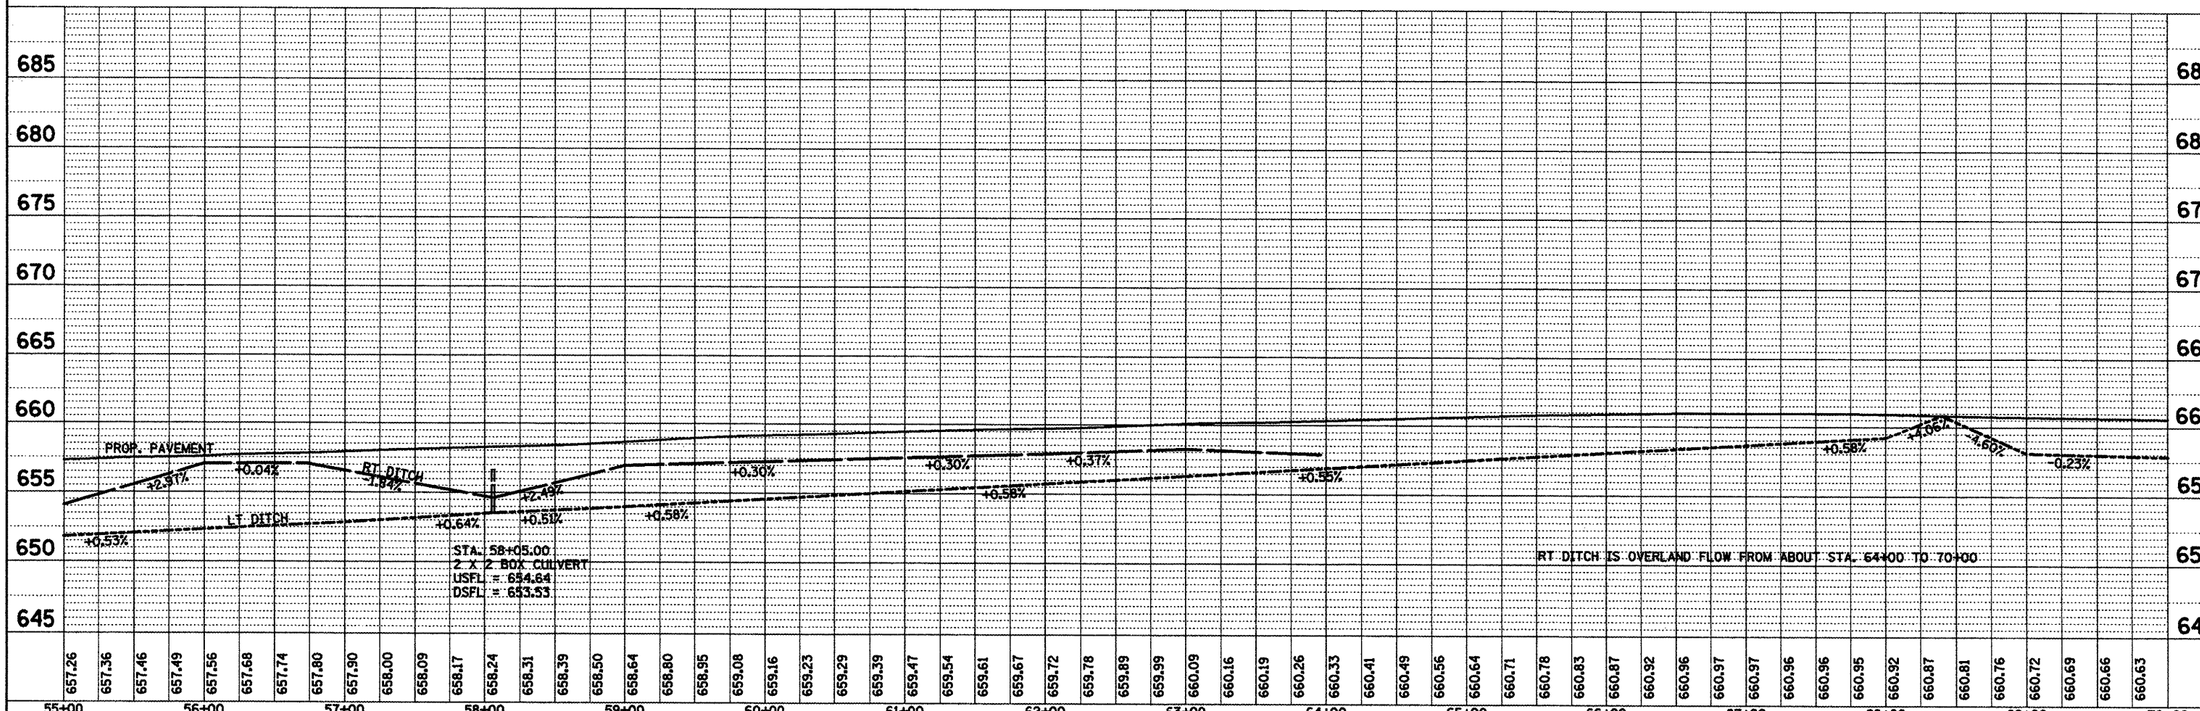

PLAN

SURVEYED
PLOTTED
ALIGNMENT CHECKED
BY: JS MCFIELD
CADD FILE NAME:

NOTE BOOK
NO.

BY	DATE

PROFILE

SURVEYED
PLOTTED
GRADES CHECKED
BY: JS MCFIELD
STRUCTURE NO(S).

NOTE BOOK
NO.

BY	DATE

FILE NAME = draindetail.dgn	USER NAME = ghidnaam	DESIGNED -	REVISED -
		DRAWN -	REVISED -
	PLOT SCALE = 100.0000 ' / IN.	CHECKED -	REVISED -
	PLOT DATE = 1/20/2009	DATE -	REVISED -

STATE OF ILLINOIS
DEPARTMENT OF TRANSPORTATION

TEMPORARY EROSION CONTROL
IL 116 STA. 55+00 TO STA. 70+00

SCALE: | SHEET NO. OF SHEETS | STA. TO STA.

F.A.P RTE.	SECTION	COUNTY	TOTAL SHEETS	SHEET NO.
665		HENDERSON		175
		CONTRACT NO. 88773		
FED. ROAD DIST. NO.	ILLINOIS	FED. AID PROJECT		