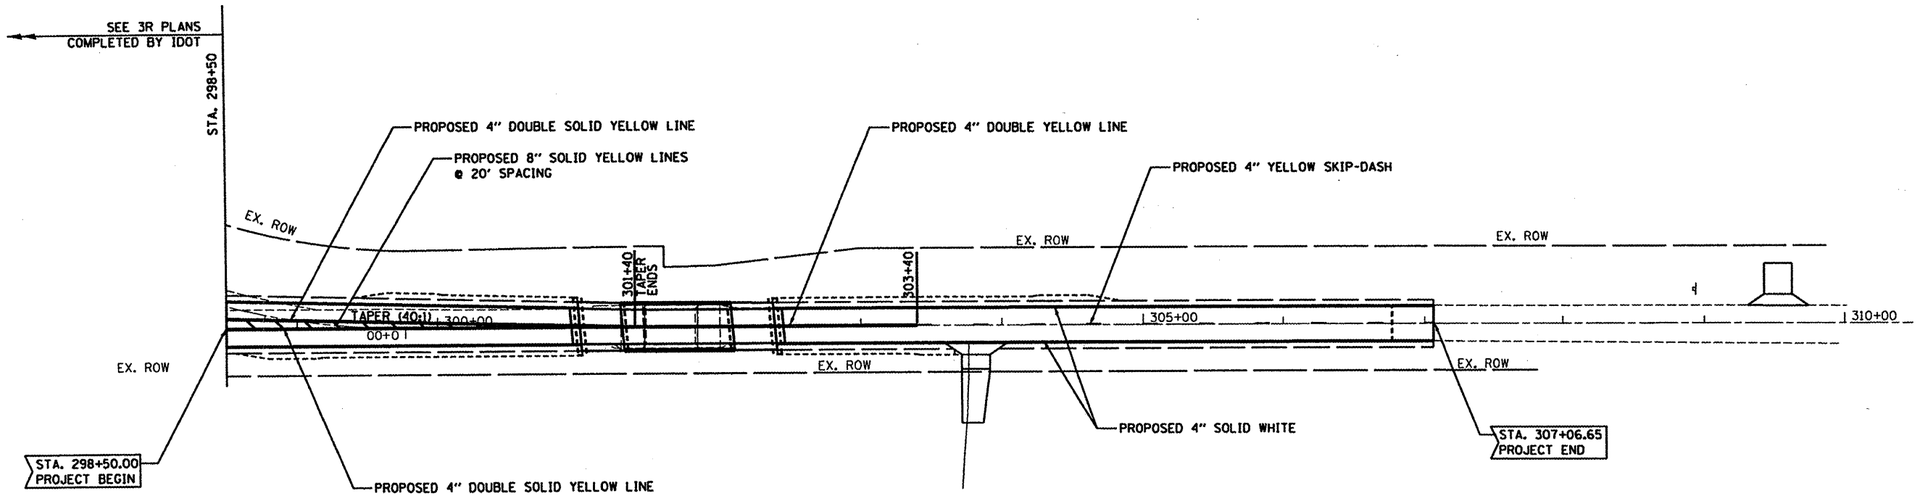

0' 50' 100'

SCALE 1" = 50'

FILE NAME = P:\050301\dgn\CADD SHEETS\D488773-sht-01-pmk.dgn	USER NAME = jstein	DESIGNED - JWS	REVISED -	STATE OF ILLINOIS DEPARTMENT OF TRANSPORTATION	PAVEMENT MARKING DETAILS	F.A.P. RTE.	SECTION	COUNTY	TOTAL SHEETS	SHEET NO.
		DRAWN - JWS	REVISED -			534	(136,137)W&RS-3;136R;109BR-2	HENDERSON	491	427
	PLOT SCALE = 100.0000 ' / IN.	CHECKED - SJK	REVISED -					CONTRACT NO. 88773		
	PLOT DATE = 1/21/2009	DATE - 1/21/2009	REVISED -		SCALE: 1" = 50' / SHEET NO. 1 OF 1 SHEETS / STA. 298+50.00 TO STA. 309+80.00	FED. ROAD DIST. NO. 7	ILLINOIS	FED. AID PROJECT		