CONTRACT NO. 91388

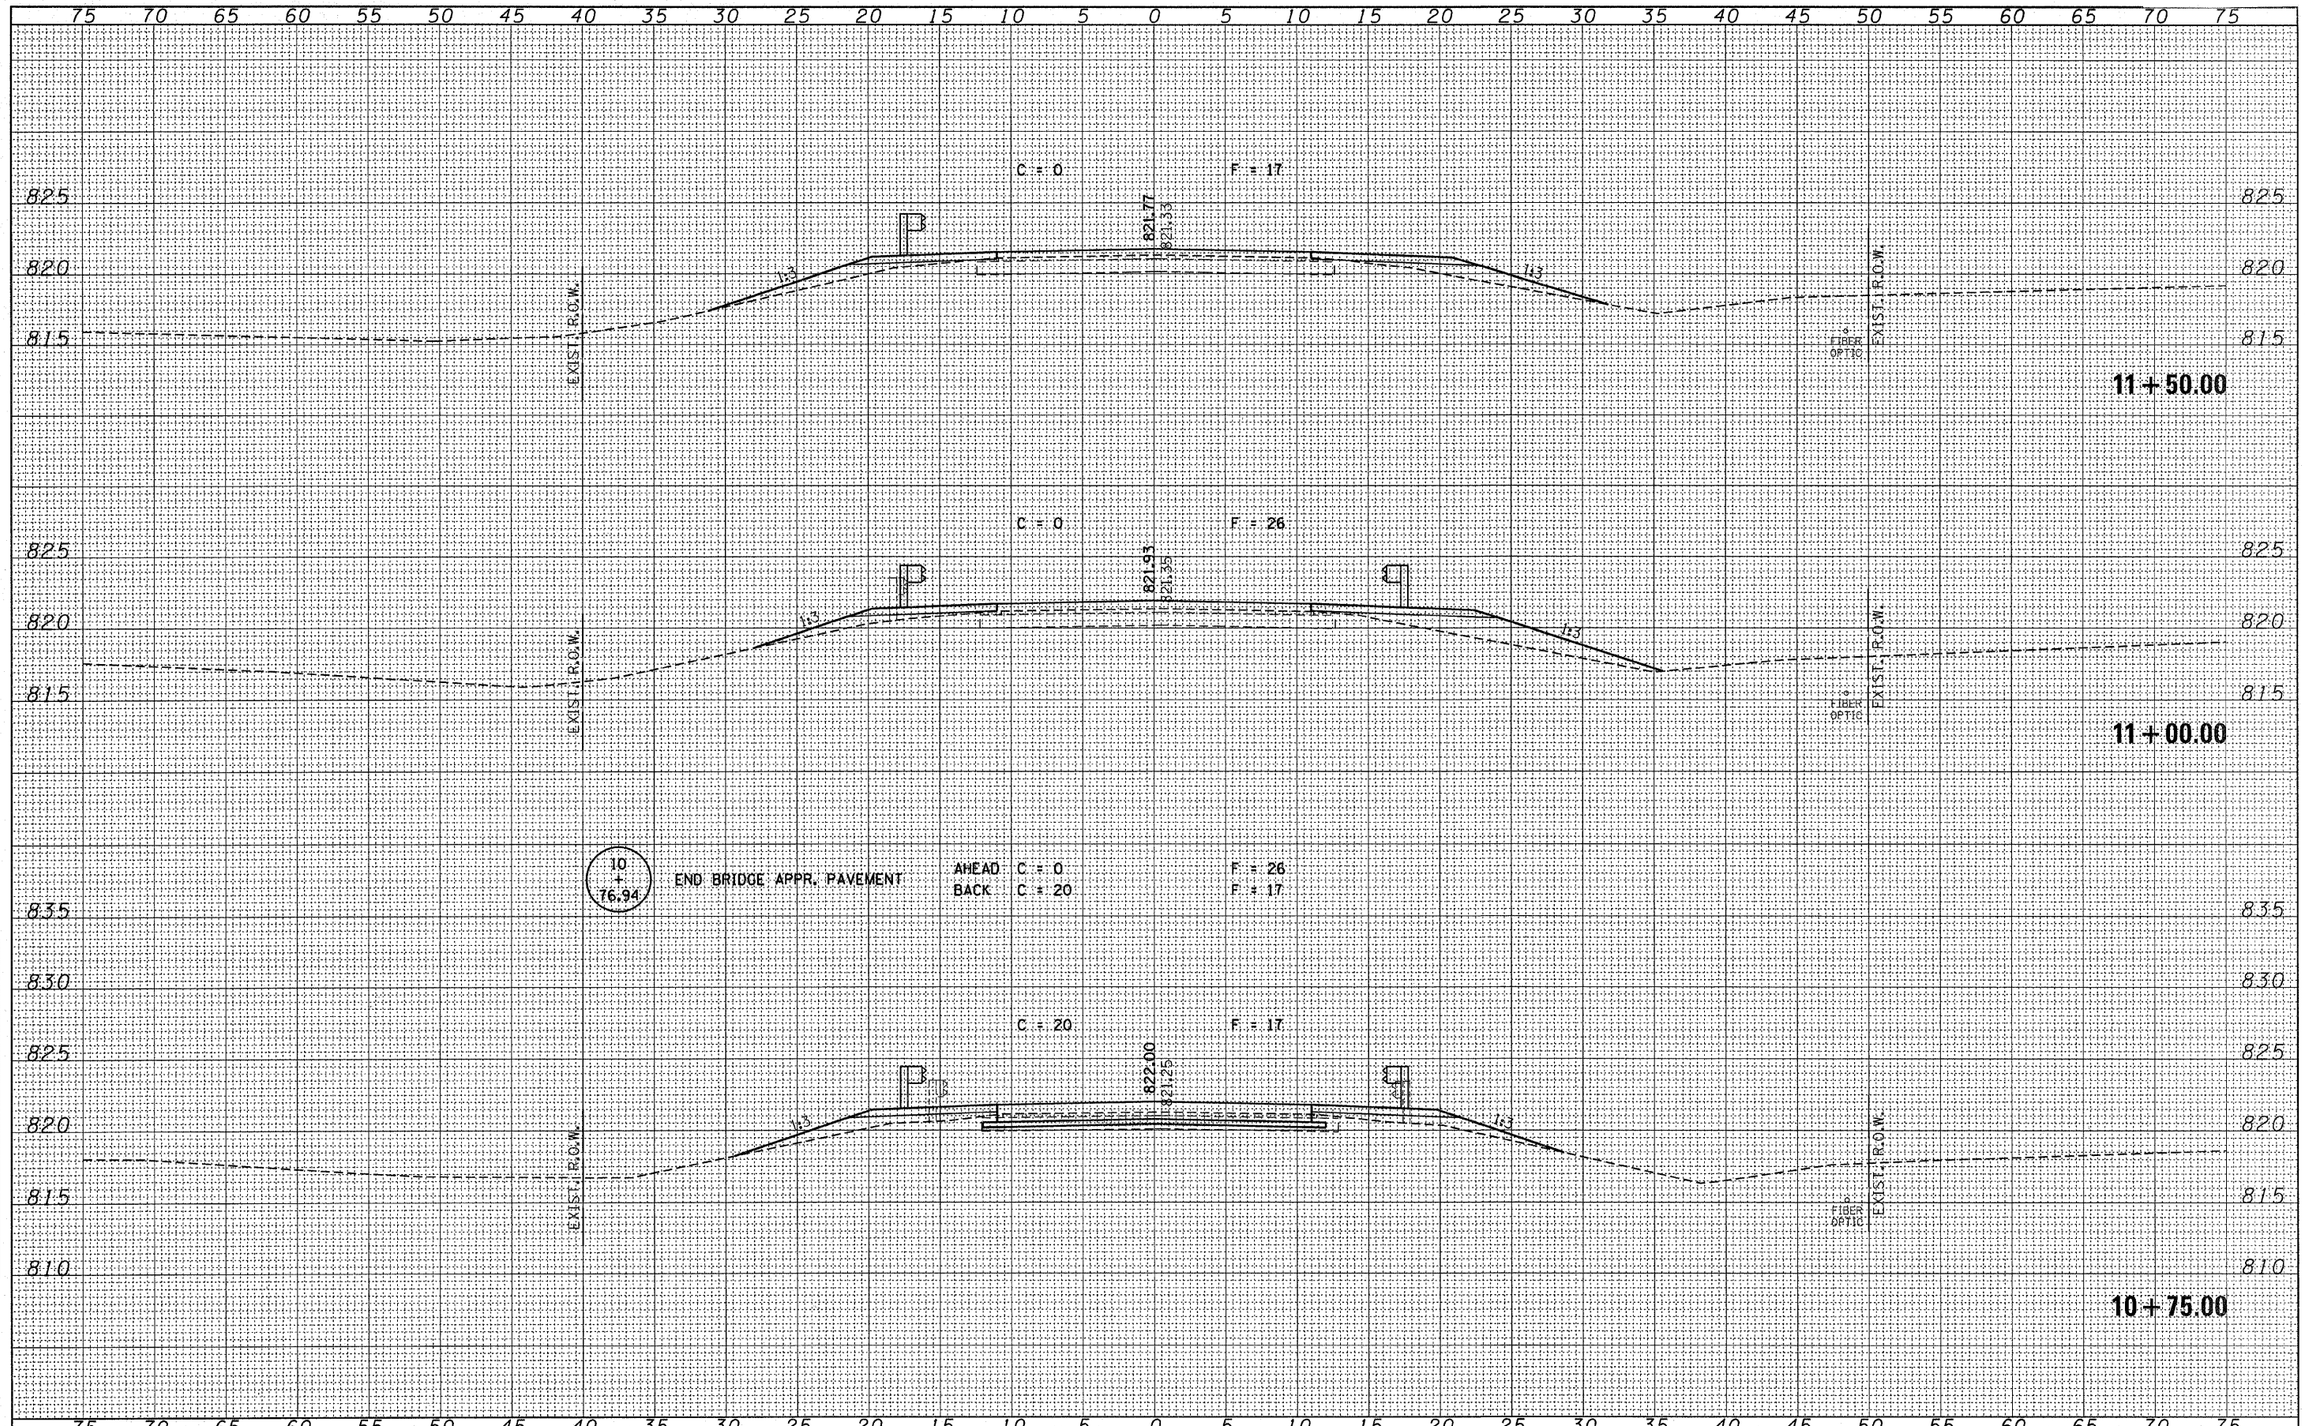

FINAL SURVEY	SURVEYED	BY	DATE
NOTE BOOK	PLOTTED		
NO.	TRIANGULATE		
	AREAS		
	AREAS CHECKED		

ORIGINAL SURVEY	SURVEYED	BY	DATE
NOTE BOOK	PLOTTED		
NO.	TRIANGULATE		
	AREAS		
	AREAS CHECKED		

FILE NAME = 59055-sht-xs.dgn	USER NAME =	DESIGNED - J.W.F.	REVISED -
		DRAWN - D.T.M.	REVISED -
	PLOT SCALE =	CHECKED - S.W.M.	REVISED -
	PLOT DATE = 1/22/2009	DATE - 11/12/07	REVISED -

STATE OF ILLINOIS
McLEAN COUNTY HIGHWAY DEPARTMENT

HAMPTON, LENZINI & RENWICK, INC.
CIVIL & STRUCTURAL ENGINEERS
LAND SURVEYORS

SCALE: 5:5 | SHEET NO. OF SHEETS | STA. 10+75.00 TO STA. 11+50.00

CROSS SECTIONS

C.H.	SECTION	COUNTY	TOTAL SHEETS	SHEET NO.
36	07-00045-03-BR	McLEAN	27	11
		CONTRACT NO. 91388		
FED. ROAD DIST. NO.	ILLINOIS	FED. AID PROJECT		