CONTRACT NO. 91391

SE 1/4 SEC. 21, T.19N., R.9E., 3rd P.M.
CHAMPAIGN COUNTY, ILLINOIS

N

0' 20' 40'
SCALE: 1"=20'

BEGIN PROJECT
BEGIN IMPROVEMENTS
STA. 71+70.00
WINDSOR RD.

MEIJER
#2500 PHILO

CHRISTIE CLINIC
#1710 WINDSOR

#2702 BOULDER

#2704 BOULDER

CELL TOWER
#1705 WINDSOR

EX UTILITY/BIKEWAY EASEMENT

CONSTRUCTION LIMITS

PROPOSED COMB CC&G TB6.12
73+18.6
54.2' LT.

PR HMA MULTI-USE PATH 6"

PR 25' UTILITY EASEMENT

EX 15' UTILITY EASEMENT

CONC PARKING LOT

TBM#4

EX 1.5" CONDUIT

EX 1.5" CONDUIT(EMPTY)

EX 15' UTILITY EASEMENT

73+45.00
28.00' LT.

PR ℄ WINDSOR RD.

P.I.

SEE NOTE 1

72+54.53
6.00' RT.

PROPOSED COMB CC&G TB6.12

74+62.47
6.00' LT.

SEE NOTE 1

73+99.05
45.61' RT.

74+75
40.49' RT.

75+16
37.70' RT.

MATCH LINE STA. 75+50

SOUTH LINE, SEC. 21, T19N., R9E.
NORTH LINE, SEC. 28, T19N., R9E.

CP#14

CONSTRUCTION LIMITS

PR HMA MULTI-USE PATH 6"

MATCH EXIST. ENT.
74+95.1, 51.2' RT
15' F.E. @ −9.5%

EX ROW

LEGEND

- DETECTABLE WARNINGS
- PCC SIDEWALK
- PCC DRIVEWAY PAVEMENT
- AGGREGATE SURFACE COURSE, TYPE A
- INCIDENTAL HMA SURFACE
- (1) DRAINAGE STRUCTURE NO. (SEE DRAINAGE SHEETS)

NOTES:

1. PROPOSED CONCRETE MEDIAN, TYPE SB-6.12 (SEE MISC. DETAILS SHEET)

TBM #4: STA.75+18.35, 61.00' LT. BLACK MARKED SQUARE ON THE SOUTH SIDE OF LIGHT POLE AT THE S.W. CORNER OF CHRISTIE CLINIC PARKING LOT WEST OF MYRA RIDGE DRIVE. ELEV.= 734.25

MULTI-USE PATH/SIDEWALK CROSS SLOPES

LOCATION	SLOPE
LT. 71+70 TO 76+32.30	2%
RT. 73+99.05 TO 76+97.00	2%

NE 1/4 SEC. 28, T.19N., R.9E., 3rd P.M.
CHAMPAIGN COUNTY, ILLINOIS

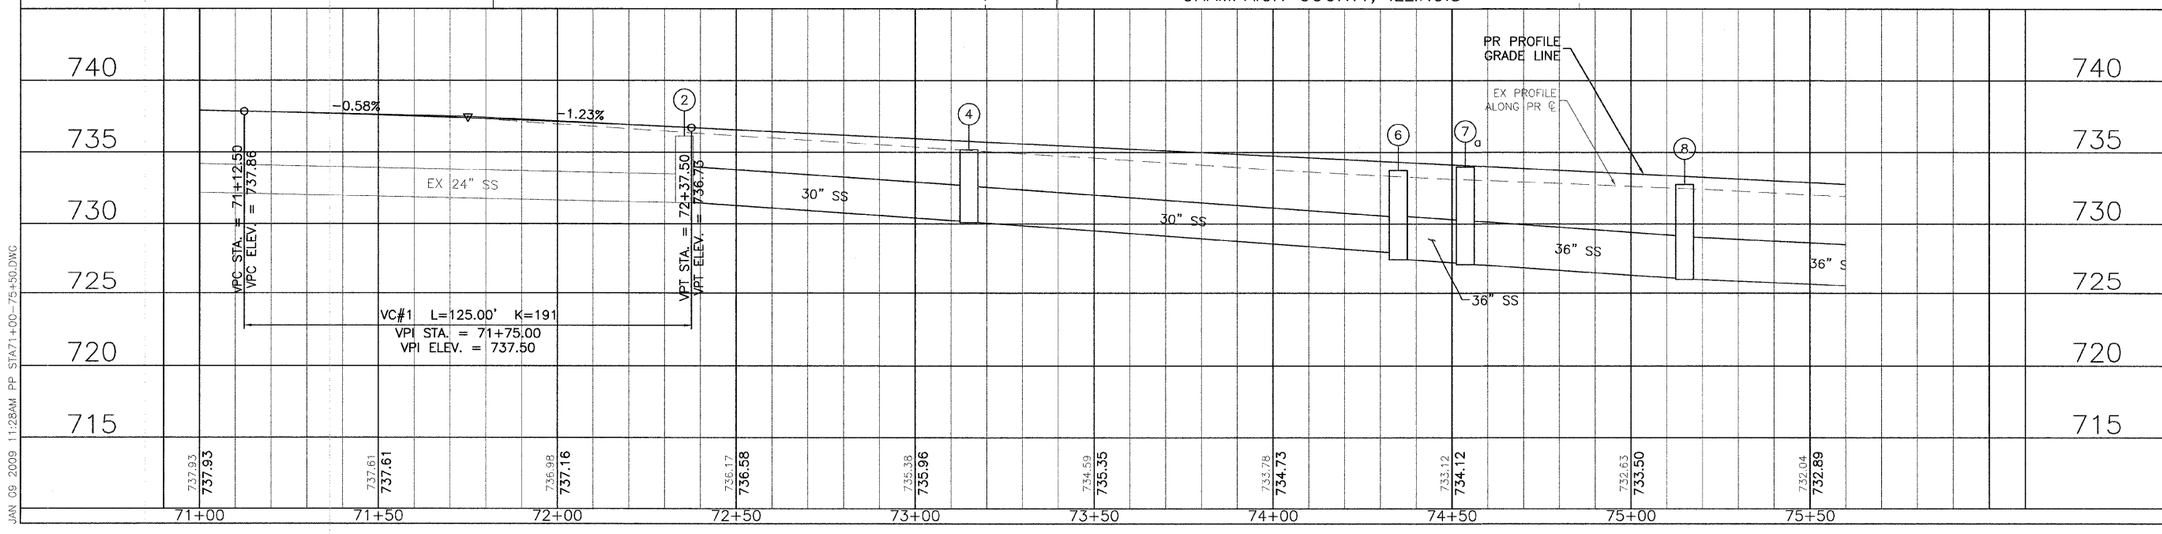

CITY OF URBANA
PUBLIC WORKS
ENGINEERING DIVISION

DATED:	1/09	DRAWN BY: AJS
DESIGNED BY: CES		CHECKED BY: GLJ

CITY SECTION
00-00361-00-PV

WINDSOR ROAD IMPROVEMENTS
PLAN AND PROFILES
STA 71+00 TO STA 75+50

SHEET NO.
37
OF
145

JAN 09 2009 11:28AM PP STA71+00--75+50.DWG