Sheet No 14 of 30 Sheets

ROUTE NO.	SECTION	COUNTY	TOTAL SHEETS	SHEET NO.
FAS 1539	*	MACON	57	17
FED.ROAD DIST.NO.		ILLINOIS	PROJECT	

*00-00155-00-BR

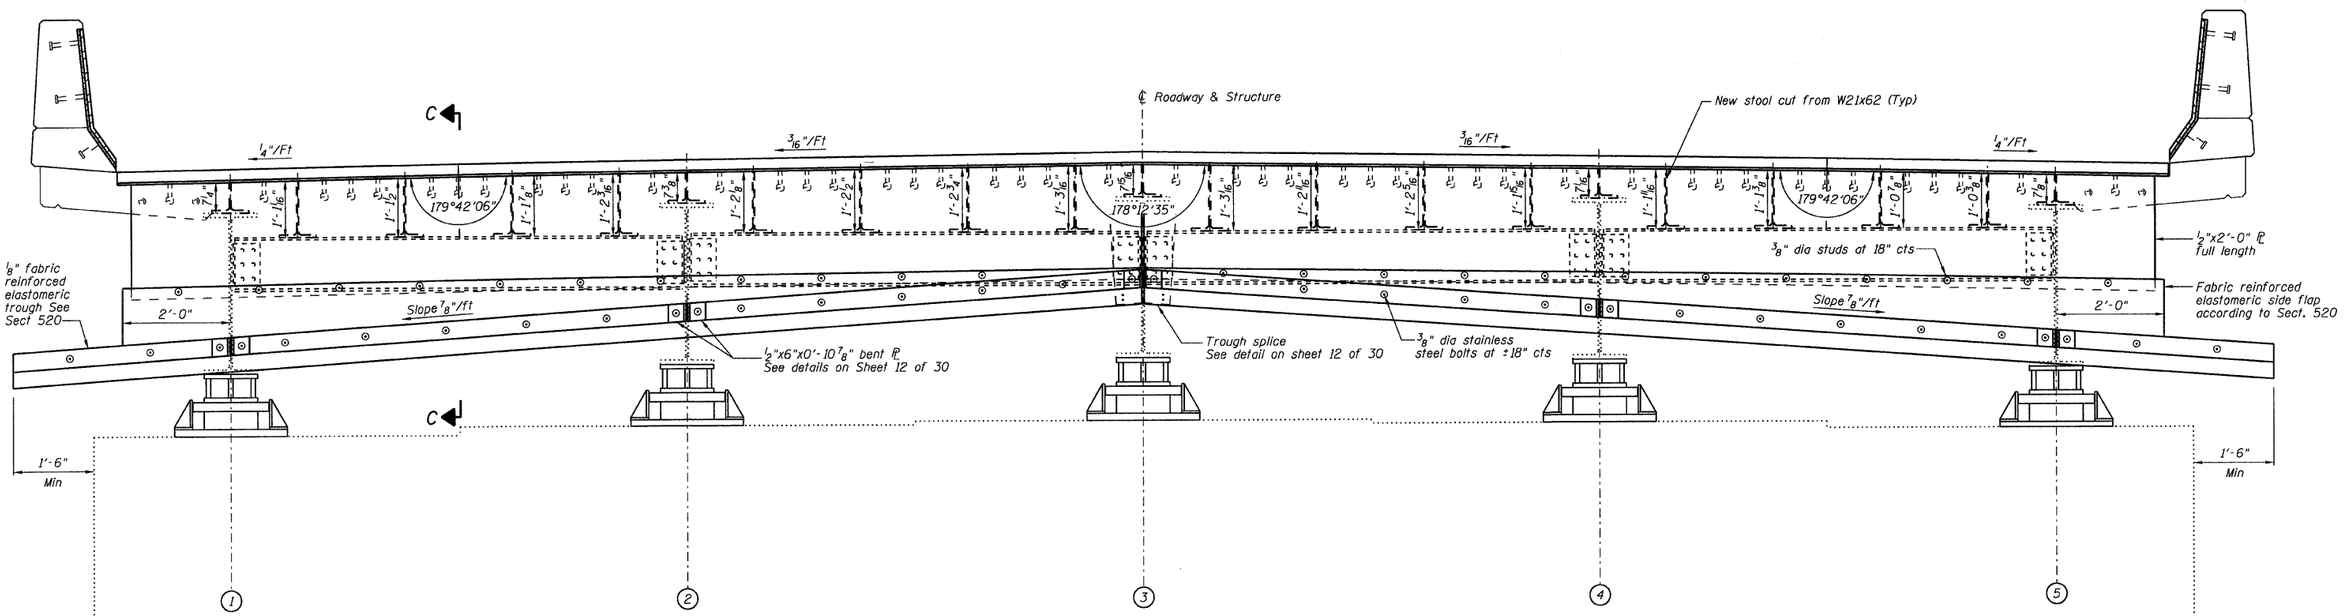

SECTION B-B

BILL OF MATERIAL

Item	Unit	Total
Finger Plate Expansion Joint, 5"	Foot	38.3

Note:

For Section C-C see Sheet 12 of 30.

WYCKLES ROAD OVER THE SANGAMON RIVER

FINGER PLATE DETAILS AT PIER 4

REVISIONS		
No.	DATE	INITIALS
1		
2		
3		
4		
5		
6		
7		
8		
9		
10		

FAS 1539 SECTION 00-00155-00-BR

STA 30+50.00 SN 058-3030 MACON COUNTY

HOMER L. CHASTAIN & ASSOCIATES, LLP
CONSULTING ENGINEERS
184-001397

DECATUR (217) 422-8544 CHICAGO (773) 714-0050
ROCKFORD (815) 489-0050

DRAWN BY	DATE
R KING	9/08
CHECKED BY	DATE
JMB	9/08

BOOK NUMBER

PROJECT No. 4698

SHEET No.