CONTRACT NO. 95574

PLAN
SURVEYED
DRAWN
ALIGNMENT CHECKED
RT. OF WAY CHECKED
CADD FILE NAME
NOTE BOOK
NO.
BY
DATE

PROFILE
SURVEYED
DRAWN
GRADES CHECKED
BRK. NOTED
STRUCTURE NOTATIONS CHKD.
NOTE BOOK
NO.
BY
DATE

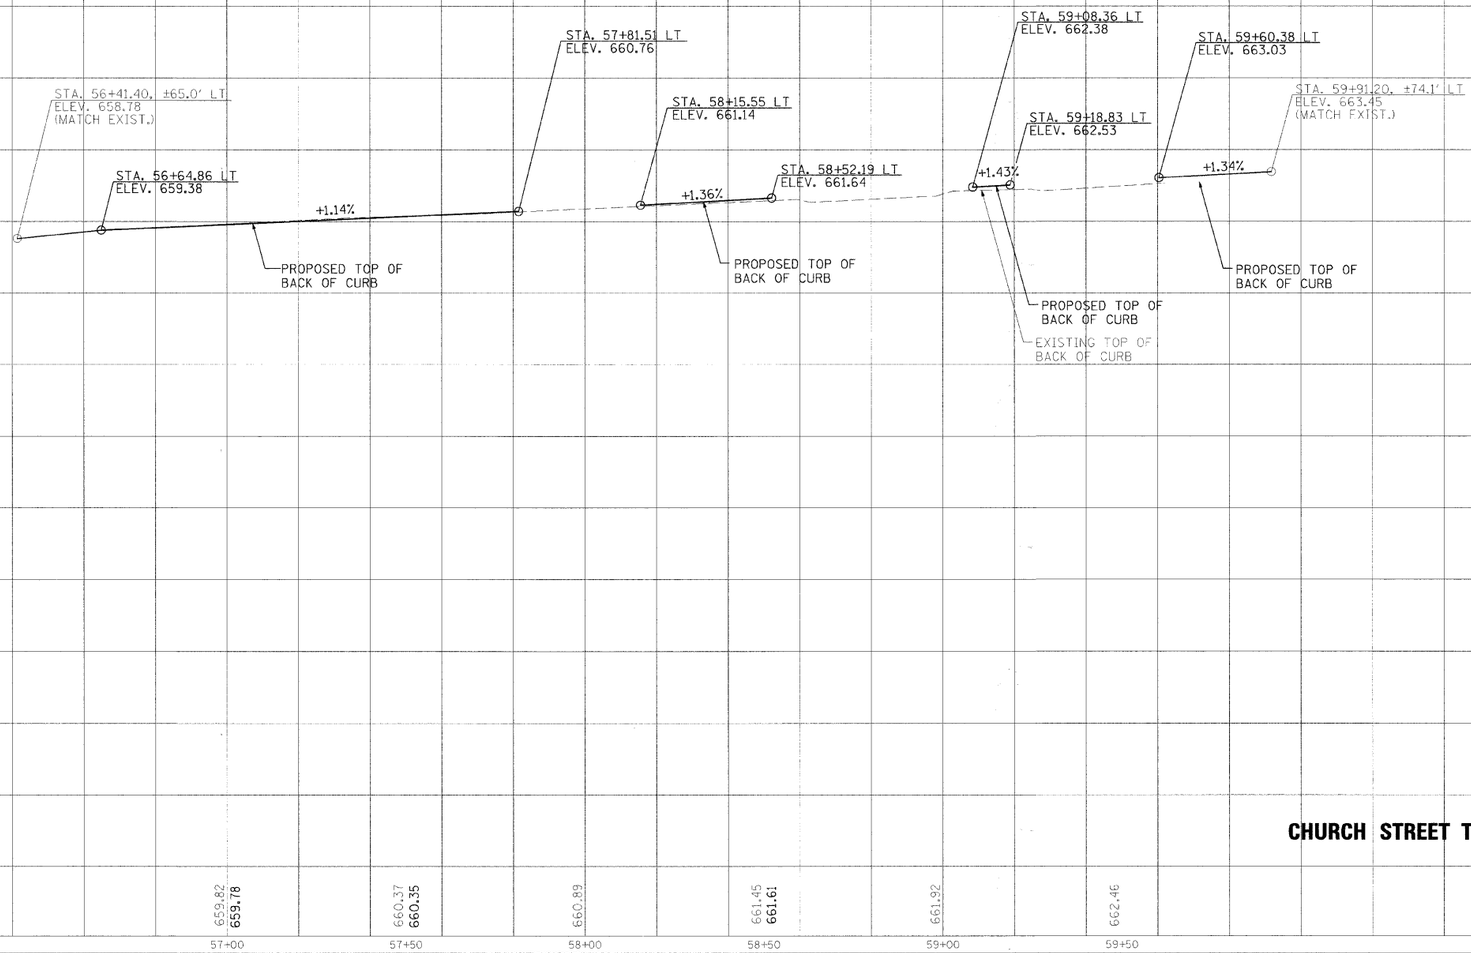

CHURCH STREET TO MAIN STREET

URS

USER NAME =	DESIGNED - CGF	REVISED - March 12, 2009	
	DRAWN - CGF	REVISED -	
PLOT SCALE =	CHECKED - JJM	REVISED -	
PLOT DATE =	DATE -	REVISED -	

STATE OF ILLINOIS
DEPARTMENT OF TRANSPORTATION

PROPOSED PROFILE – BACK OF CURB (LT)

SHEET NO. OF SHEETS STA. TO STA.

F.A.P. RTE.	SECTION	CITY	TOTAL SHEETS	SHEET NO.
323	06-00625-00-SW	DECATUR	121	34
ELDORADO STREETSCAPE PROJECT		CONTRACT NO. 95574		
FED. ROAD DIST. NO.	ILLINOIS	FED. AID PROJECT: TE-00D7(35)		