CONTRACT NO. 95574

PLAN
NOTE BOOK NO.
SURVEYED
PLOTTED
ALIGNMENT CHECKED
RT. OF WAY CHECKED
CADD FILE NAME
BY
DATE

PROFILE
NOTE BOOK NO.
SURVEYED
PLOTTED
GRADES CHECKED
B.M. NOTED
STRUCTURE NOTATNS CHKD
BY
DATE

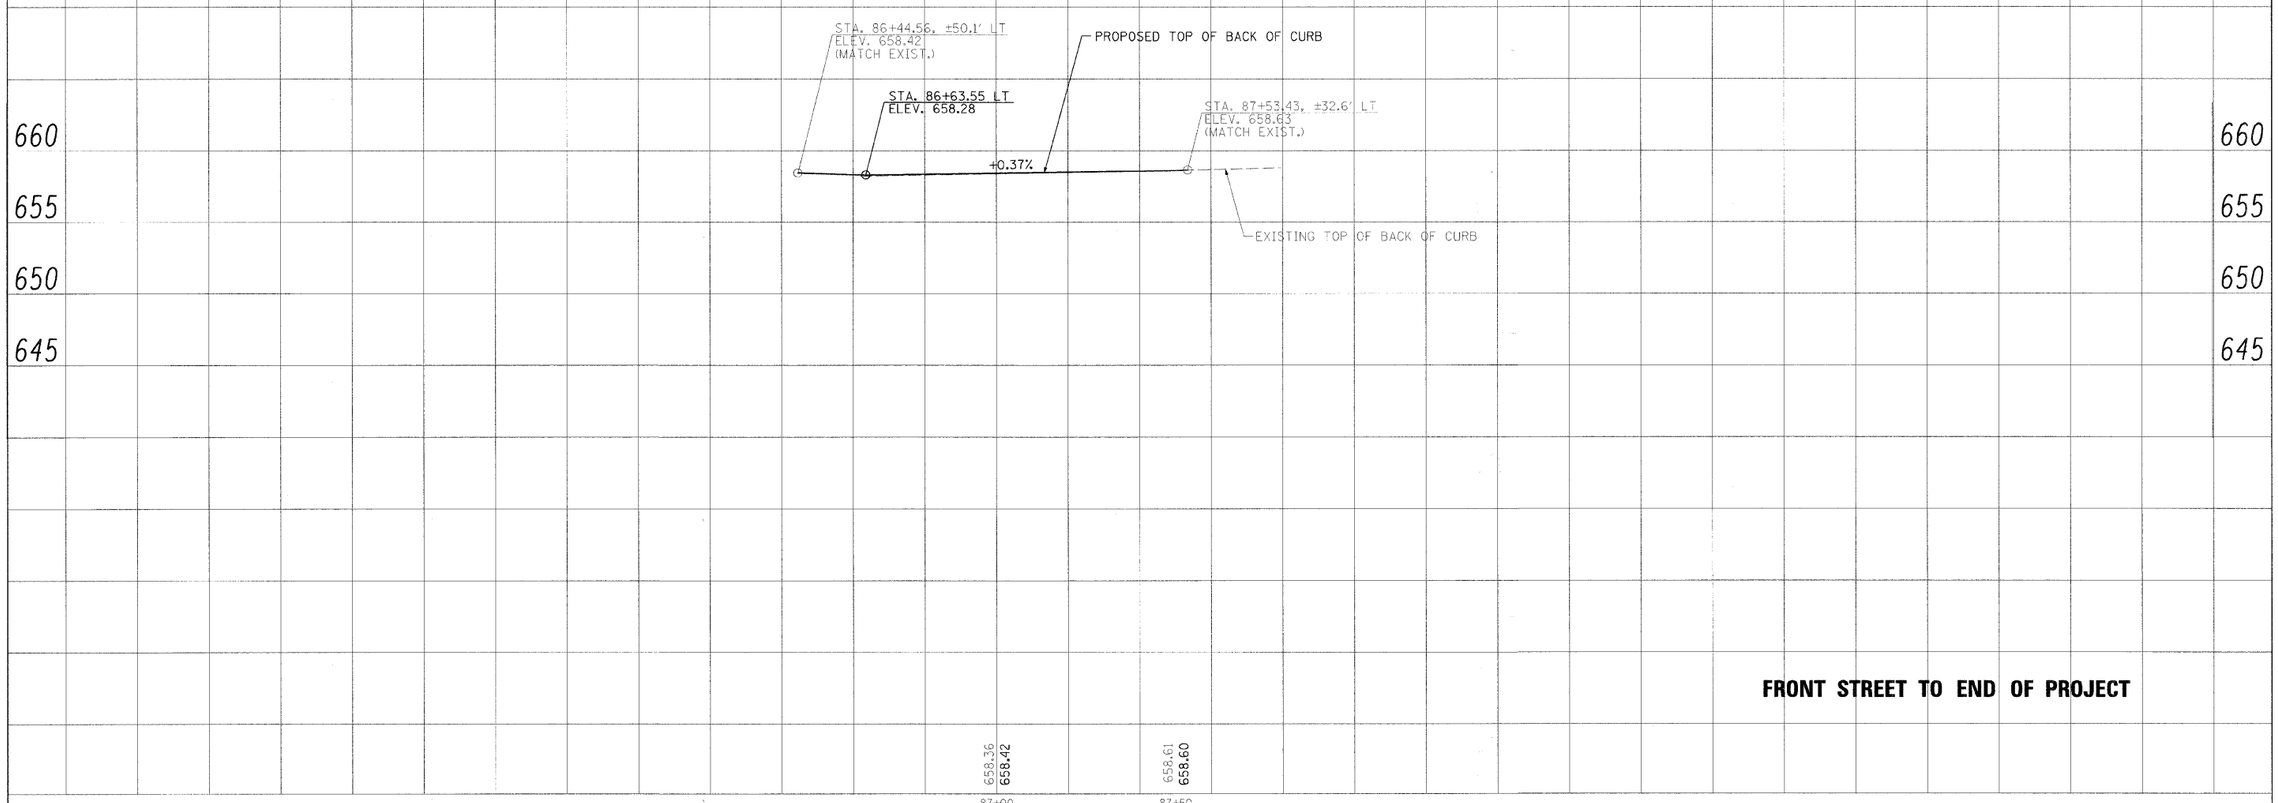

FRONT STREET TO END OF PROJECT

URS	USER NAME =	DESIGNED - CGF	REVISED	STATE OF ILLINOIS DEPARTMENT OF TRANSPORTATION	PROPOSED PROFILE – BACK OF CURB (LT)	F.A.P. RTE.	SECTION	CITY	TOTAL SHEETS	SHEET NO.
		DRAWN - CGF	REVISED -			323	06-00625-00-SW	DECATUR	121	50
	PLOT SCALE =	CHECKED - JJM	REVISED -			ELDORADO STREETSCAPE PROJECT		CONTRACT NO. 95574		
	PLOT DATE =	DATE -	REVISED -		SHEET NO. 19 OF 20 SHEETS STA. TO STA.	FED. ROAD DIST. NO. _	ILLINOIS	FED. AID PROJECT: TE-0007(35)		