FAU ROUTE	IDOT SECTION	COUNTY
9177	*	ST. CLAIR
IDOT JOB NO. C-98-309-09		
IDOT CONTRACT NO. 97362		

* 05-00007-03-PV; 06-00007-05-PV

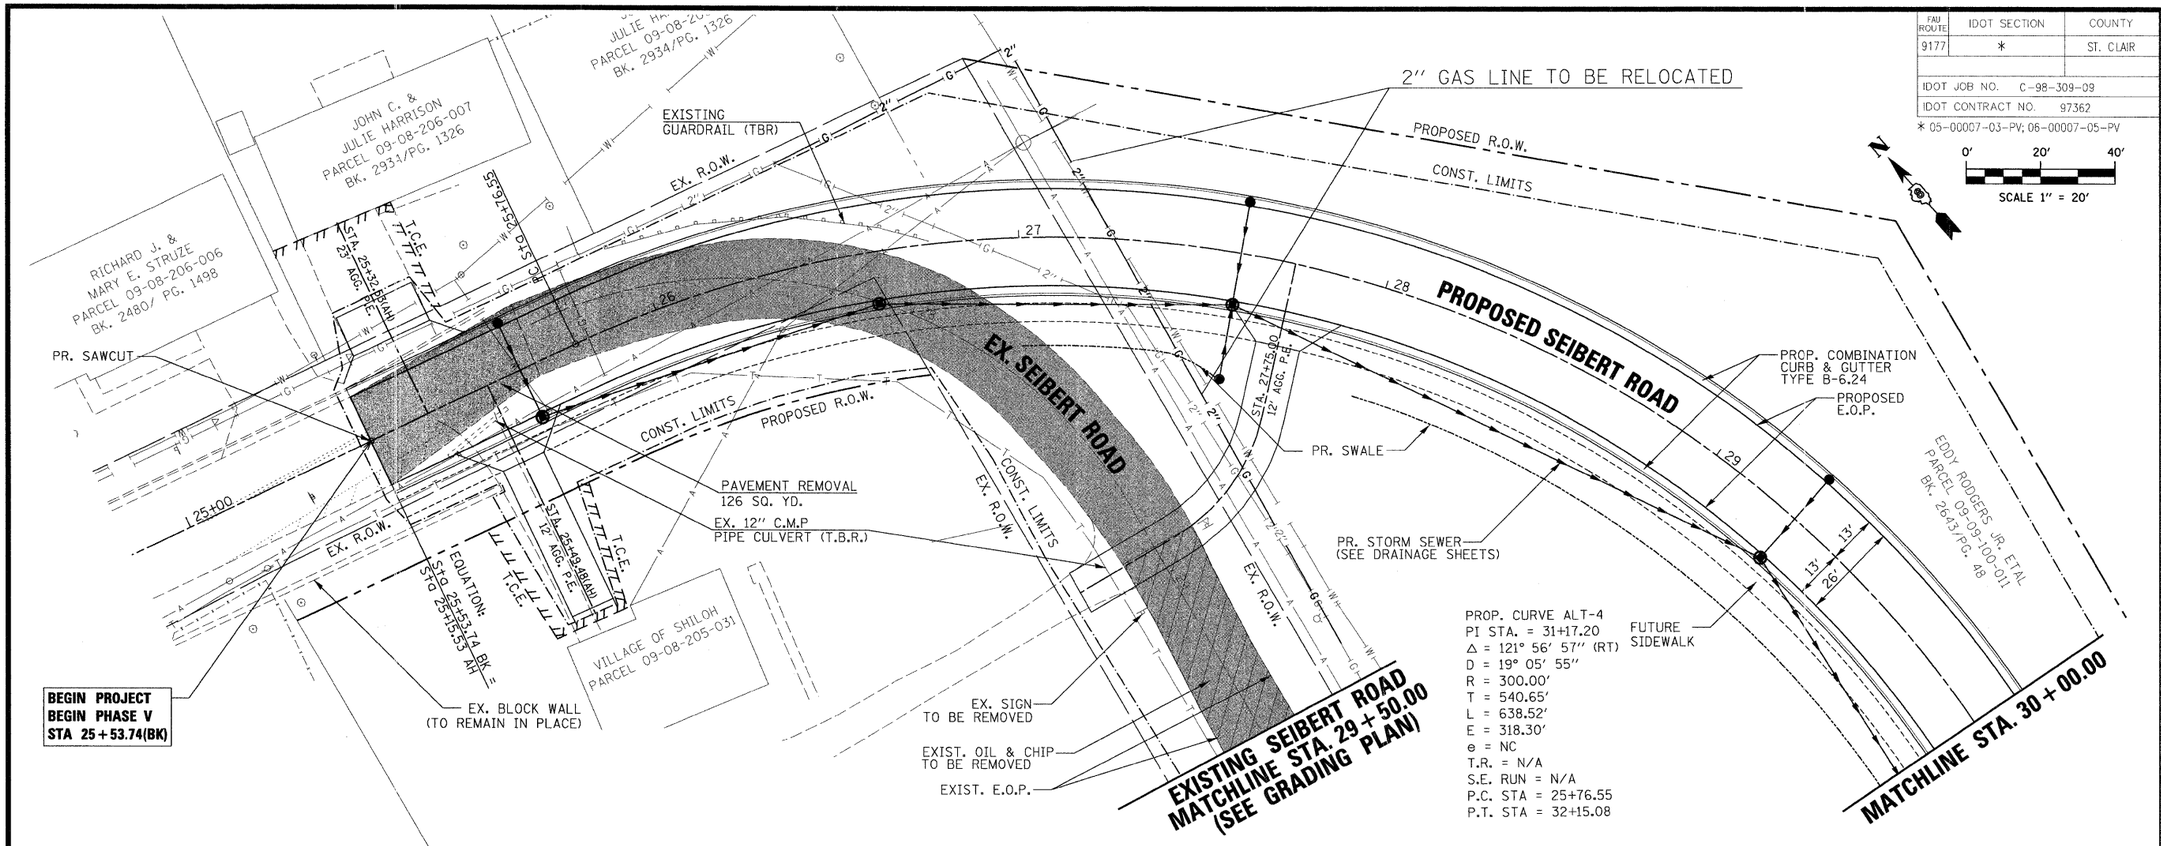

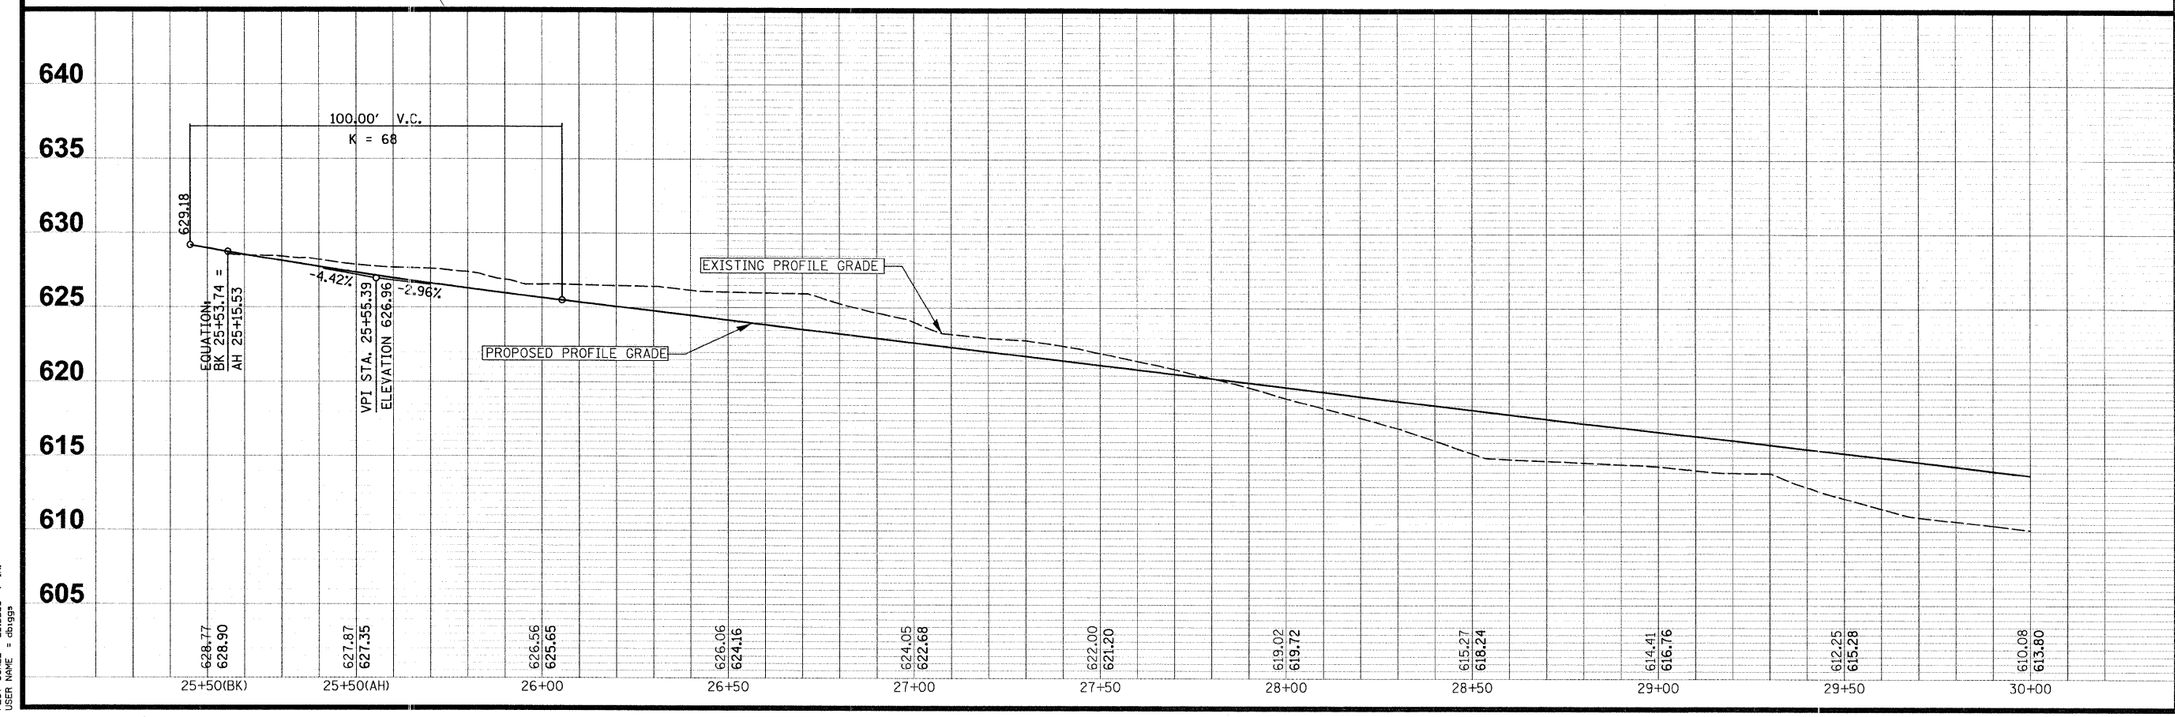

THOUVENOT, WADE & MOERCHEN, INC.
ENGINEERS ◆ SURVEYORS ◆ PLANNERS

TWM

☒ CORPORATE OFFICE
4940 OLD COLLINSVILLE RD.
SWANSEA, ILLINOIS 62226
TEL (618) 624-4488
FAX (618) 624-6688
corp@twm-inc.com

☐ CARBONDALE OFFICE
206 WEST COLLEGE ST., SUITE2
CARBONDALE, ILLINOIS 62901
TEL (618) 549-8844
FAX (618) 549-8450
info@twm-inc.com

☐ EDWARDSVILLE OFFICE
1015B CENTURY DRIVE
EDWARDSVILLE, ILLINOIS 62025
TEL (618) 656-4040
FAX (618) 656-4343
info@twm-inc.com

☐ ST. CHARLES OFFICE
400 NORTH 5th ST., SUITE 101
ST. CHARLES, MISSOURI 63301
TEL (636) 724-8300
FAX (636) 724-8304
info@twm-inc.com

☐ WATERLOO OFFICE
113 SOUTH MAIN STREET
WATERLOO, ILLINOIS 62298
TEL (618) 939-5050
FAX (618) 939-3938
info@twm-inc.com

PROFESSIONAL REGISTRATIONS	LICENSE NO.
ILLINOIS PROFESSIONAL DESIGN FIRM	184-001220
PROFESSIONAL ENGINEERING CORP.	62-035370
PROFESSIONAL STRUCTURAL ENGR. CORP.	81-005202
ILLINOIS PROF. LAND SURVEYING CORP.	048-000029
MISSOURI PROFESSIONAL ENGR. CORP.	NC 001528
MISSOURI LAND SURVEYING CORP.	NC 000346

TITLE: ROADWAY PLAN AND PROFILE STA 25+53.74(BK) TO 30+00.00

PROJECT: SEIBERT ROAD RECONSTRUCTION - PHASE V VILLAGE OF SHILOH ST. CLAIR COUNTY, ILLINOIS

REV.	DATE	DESCRIPTION
1		
2		
3		

DRAWN BY:	JWS
DESIGNED BY:	JWS
CHECKED BY:	SJK
APPROVED BY:	SJK
PROJECT NUMBER	T20-010479

SHEET 12 OF 79 SHEETS

PROJECT DESCRIPTION: SEIBERT ROAD RECONSTRUCTION

☒ ISSUED FOR REVIEW ☐ ISSUED FOR BIDDING
☐ ISSUED FOR CONSTR. ☐ RECORD DRAWING

PLOT DATE = 2/19/2009
FILE NAME = P:\010479\Dgn\IDOT PHASE V - TWM PHASE III\phase3\010479-PPROAD.PH3.dgn
PLOT SCALE = 20.0000 ' / IN.
USER NAME = dbyers