CONTRACT NO. 98577

F.A.P. RTE.	SECTION	COUNTY	TOTAL SHEETS	SHEET NO.
312	101-2(A,B,R)	ALEXANDER	152	15
STA.		TO STA.		
FED. ROAD DIST. NO.	ILLINOIS	FED. AID PROJECT		

TYPICAL DETOUR ROAD

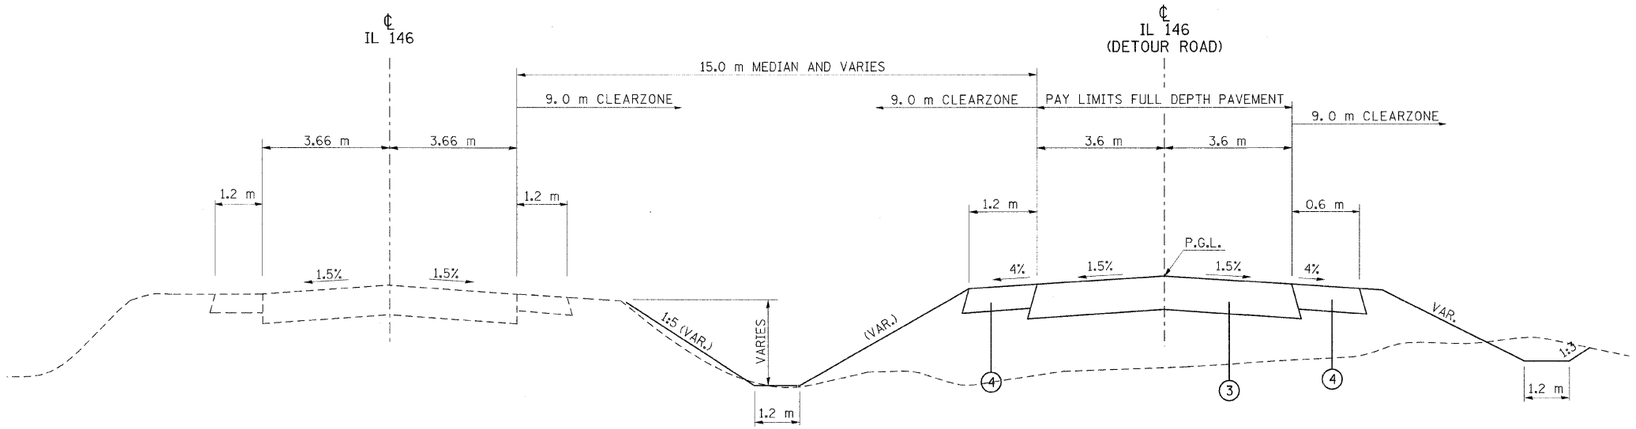

TO BE USED:

STA. 0+074.4 TO STA. 0+327.5 DETOUR

1. POLYMERIZED HOT-MIX ASPHALT SURFACE COURSE, MIX. D, N90 50MM
2. HOT-MIX ASPHALT BINDER COURSE, IL-19.0, N90 200MM
3. HOT-MIX ASPHALT BINDER COURSE. IL-19.0, N90 250MM
4. HOT-MIX ASPHALT SHOULDERS, 200MM
5. PAVED SHOULDER REMOVAL
6. PAVEMENT REMOVAL

IL 146 DETOUR RUNAROUND

STRUCTURAL DESIGN TRAFFIC: Year 2005

PV = 7450 SU = 600 MU = 650

ROAD/STREET CLASSIFICATION: Class II

PERCENT OF STRUCTURAL DESIGN TRAFFIC IN DESIGN LANE:

P = 50% S = 50% M = 50%

TRAFFIC FACTOR: Actual TF = 0.17 AC Type = 20

Minimum TF = 0.19

PG GRADE: Binder = PG64-22 Surface = _____

SUB-GRADE SUPPORT RATING:

SSR = POOR (STA. 5+500 TO 5+900)

REVISIONS	
NAME	DATE

ILLINOIS DEPARTMENT OF TRANSPORTATION

TYPICAL

SCALE: VERT. NONE HORIZ.

DATE

DRAWN BY CNH

CHECKED BY

PLOT DATE = 10/23/2008
FILE NAME = s:\pw_work\PWIDOT\HEADCN\dms43842\wu02599up.dgn
PLOT SCALE = 50.0000 ' / IN.
USER NAME = headcn