CONTRACT NO. 98577

F.A.P. RTE.	SECTION	COUNTY	TOTAL SHEETS	SHEET NO.
312	101-2(A,B,R)	ALEXANDER	152	37
STA.		TO STA.		
FED. ROAD DIST. NO.		ILLINOIS	FED. AID PROJECT	

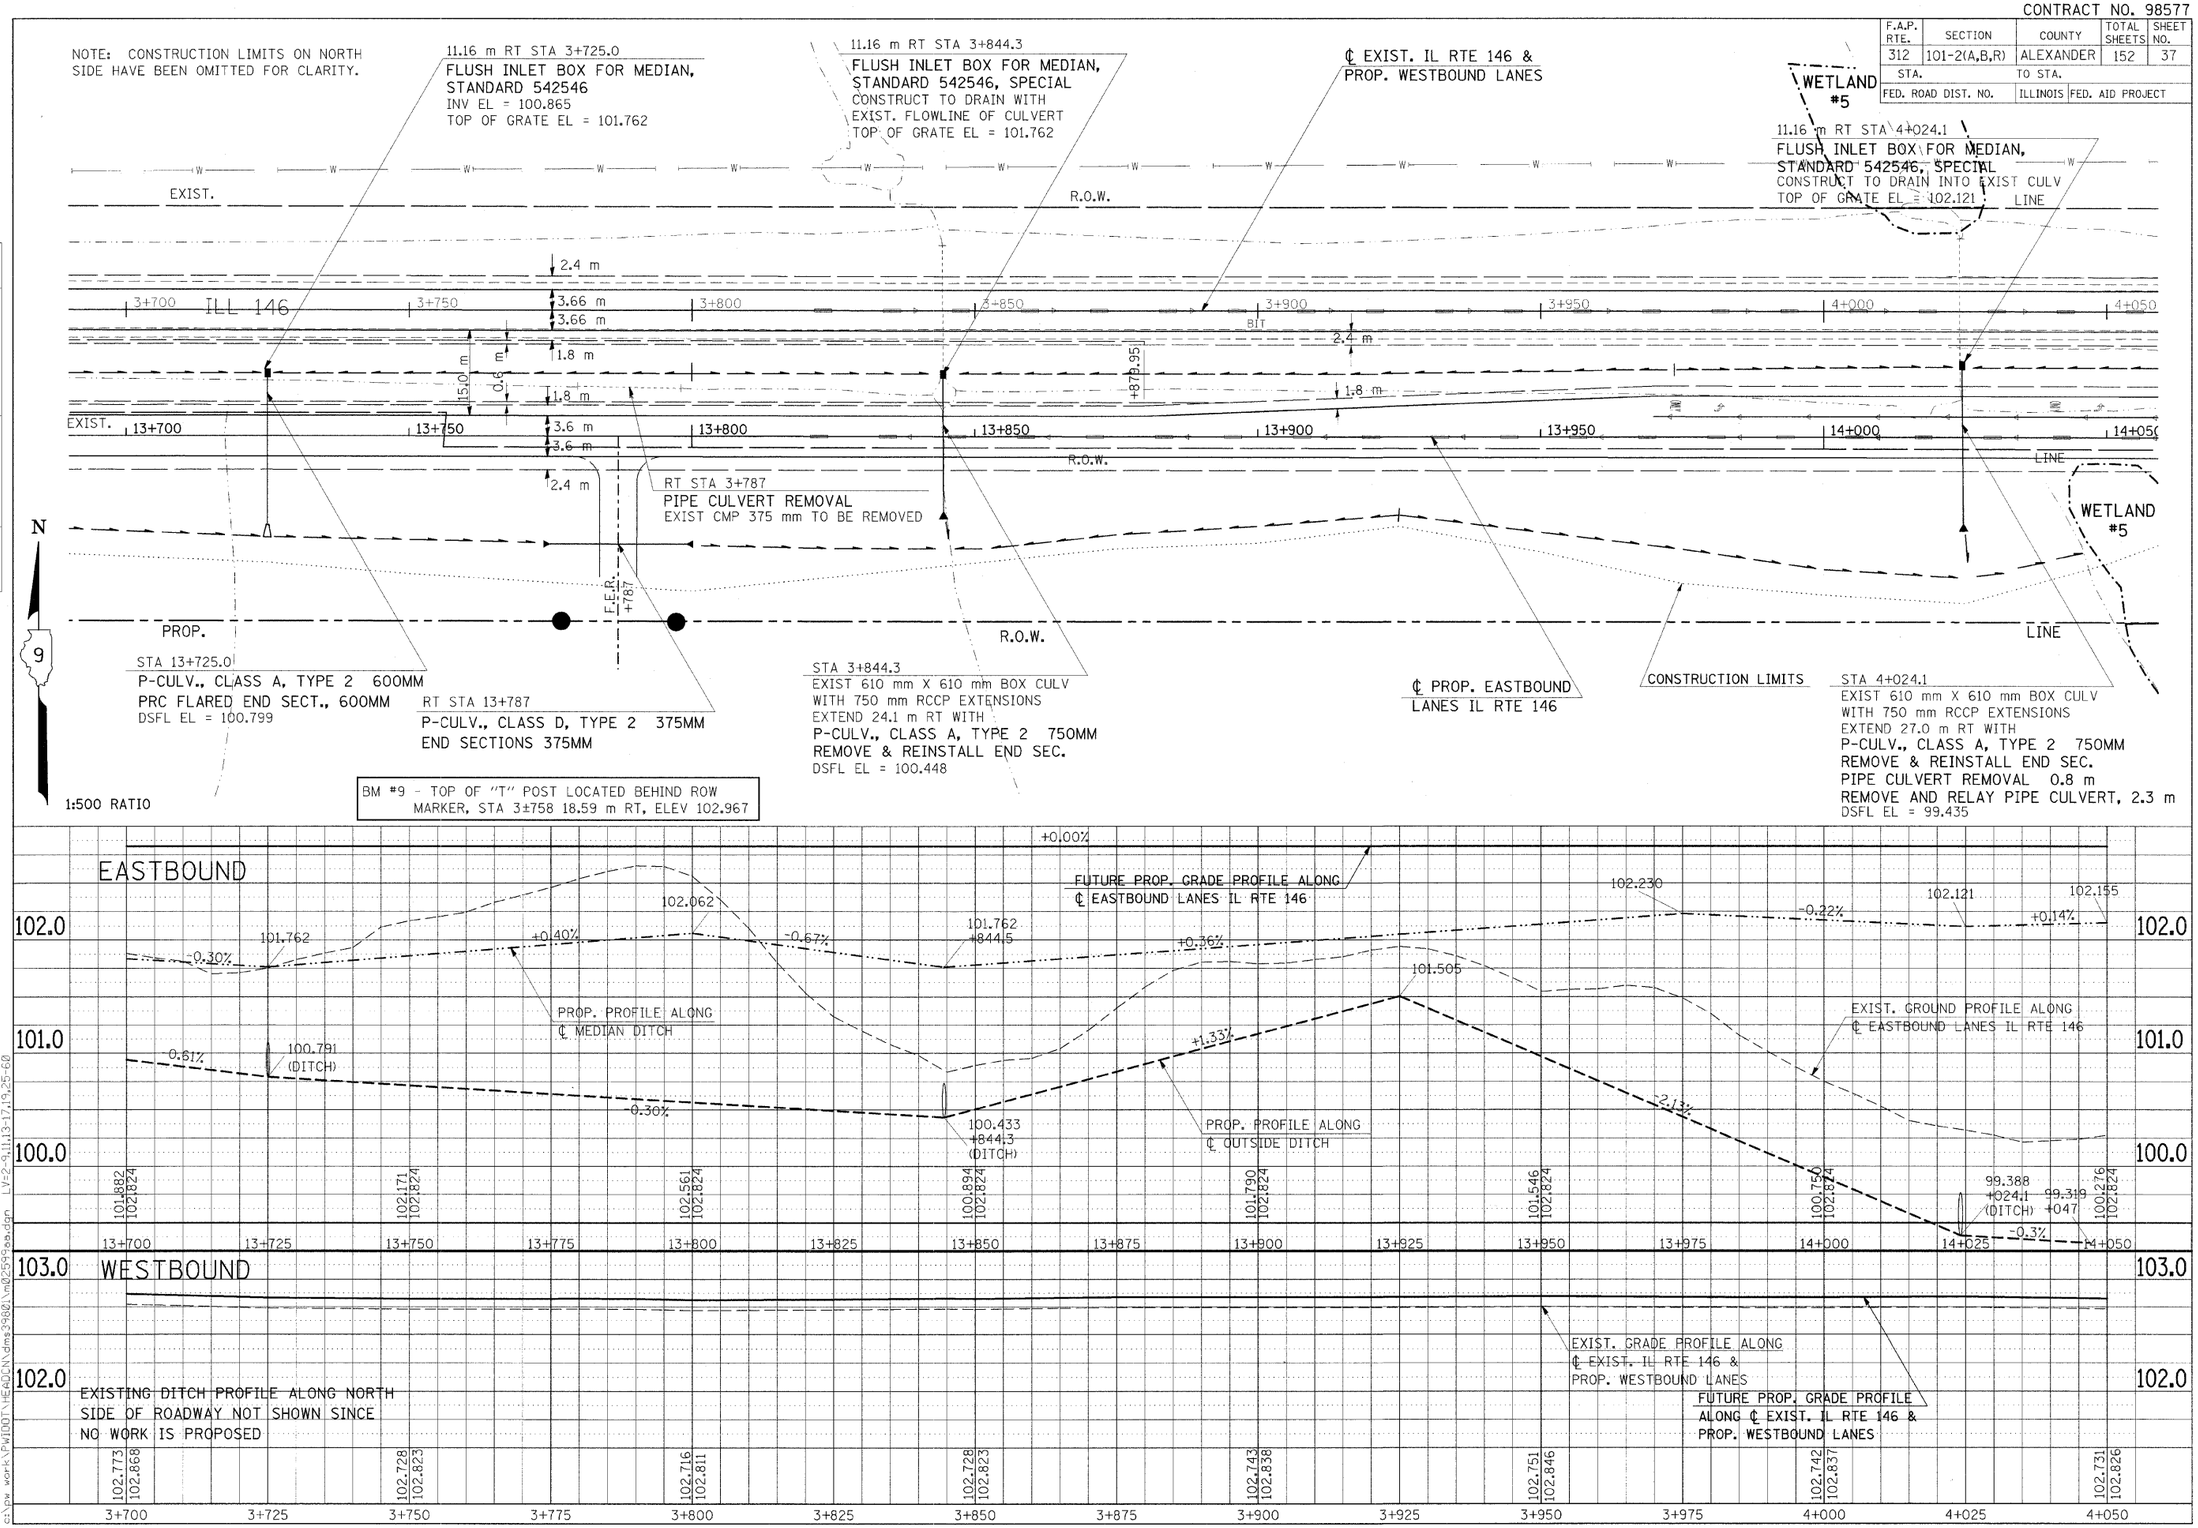

FINAL SURVEY | SURVEYED | PLOTTED | NOTE BOOK | TEMPLATE | AREAS | NO. | AREAS CHECKED | BY | DATE

Friday November 21, 2008 @ 10:25:39 AM
c:\pw_work\pwidot\headcn\dms43642\m02599p1.dgn LV=2-20,24-60,62-63
c:\pw_work\PWIDOT\HEADCN\dms39801\mtopoga.dgn LV=1-21,24-62
c:\pw_work\PWIDOT\HEADCN\dms39801\m02599aa.dgn LV=2-9,11,13-17,19,25-60

PLAN–PROFILE – STA 3+700 TO STA 4+050