CONTRACT NO. 98577

F.A.P. RTE.	SECTION	COUNTY	TOTAL SHEETS	SHEET NO.
312	101-2(A,B,R)	ALEXANDER	152	42
STA.		TO STA.		
FED. ROAD DIST. NO.		ILLINOIS	FED. AID PROJECT	

NOTE: CONSTRUCTION LIMITS ON NORTH SIDE HAVE BEEN OMITTED FOR CLARITY.

℄ EXIST. IL RTE 146 & PROP. WESTBOUND LANES

GRADE TO DRAIN AS DIRECTED BY THE ENGINEER

F.E.L. 5+570

EXIST.

R.O.W.

11.16 m RT STA 5+625
FLUSH INLET BOX FOR MEDIAN, STANDARD 542546
INV EL = 100.040
TOP OF GRATE EL = 101.762

STA 5+699.5
EXIST. 7.92 m LONG SINGLE SPAN RC SLAB BRIDGE (STRUCTURE NO. 002-0008) TO BE REMOVED AND REPLACED WITH A DOUBLE BARREL CONCRETE BOX CULVERT

GUARDRAIL REMOVAL
RT STA 5+620 TO STA 5+728
LT STA 5+685 TO STA 5+775

11.16 m RT STA 5+775
FLUSH INLET BOX FOR MEDIAN, STANDARD 542546
INV EL = 100.817
TOP OF GRATE EL = 101.762

POT Sta 5+676.807

POT Sta 5+693.435

2.4 m
3.66 m
3.66 m
1.8 m
1.8 m
3.6 m
3.6 m
2.4 m
15.0 m
0.6 m

5+450 5+500 5+550 5+600 5+650 5+700 5+750 5+800

15+450 15+500 15+550 R.O.W. 15+600 15+650 15+700 15+750 15+80

LINE

POT Sta 15+676.015

POT Sta 15+698.658

STA 15+775
P-CULV., CLASS A, TYPE 2 600MM
PRC FLARED END SECT., 600MM
DSFL EL = 100.497

F.E.R. 15+784

WETLAND #11

℄ PROP. EASTBOUND LANES IL RTE 146

F.E.R. 15+550

PROP.

CONSTRUCTION LIMITS

TREE REMOVAL, HECTACRES
RT STA 5+378 TO STA 5+516
REMOVE ONLY TO CONSTRUCTION LIMITS

R.O.W.

BUILDING REMOVAL NO 1
RT STA 15+737

℄ LINE

BUILDING REMOVAL NO 2
RT STA 15+759

RT STA 5+804
EXIST ENTRANCE TO BE REMOVED

FENCE REMOVAL
RT STA 15+768
TO STA 15+803

STA 15+624.191
P-CULV., CLASS A, TYPE 2 600MM
PRC FLARED END SECT., 600MM
DSFL EL = 99.755

TEMPORARY EASEMENT

BM #105 - "□" CUT SW CORNER OF BRIDGE #002-0008 ON RTE 146 WEST OF CAPE 'T', STA 5+696 ELEV 102.726

N

1:500 RATIO

FINAL SURVEY NOTE BOOK | DATE | BY
SURVEYED
PLOTTED
TEMPLATE
AREAS
AREAS CHECKED
NO.

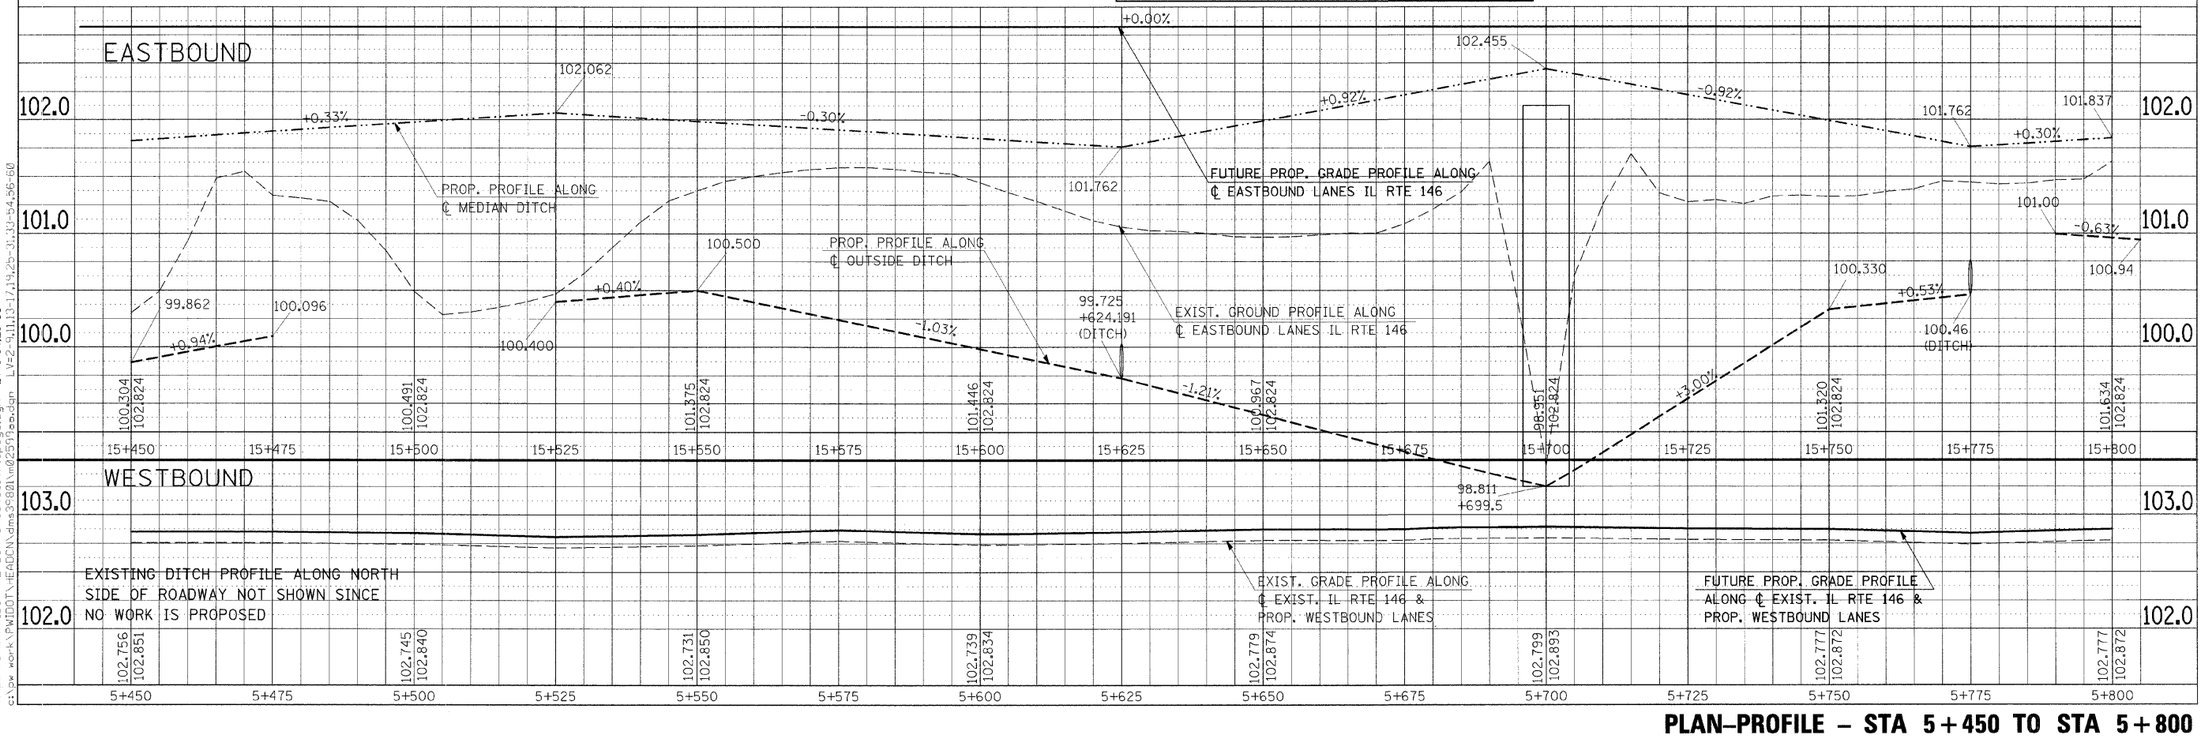

Friday November 21, 2008 @ 11:24:19 AM
c:\dw_work\pwidot\headcn\dms43642\m0259pp1.dgn LV=2-20,24-60,62-63
c:\dw_work\PWIDOT\HEADCN\dms3582\1\mtopopg.dgn LV=1-19,21-63
c:\dw_work\PWIDOT\HEADCN\dms3582\1\m0259pfss.dgn LV=2-4,11,13-17,19,20-31,33-54,56-60

PLAN–PROFILE – STA 5+450 TO STA 5+800