CONTRACT NO. 98577

F.A.P. RTE.	SECTION	COUNTY	TOTAL SHEETS	SHEET NO.
312	101-2(A,B,R)	ALEXANDER	152	68
STA.		TO STA.		
FED. ROAD DIST. NO.		ILLINOIS	FED. AID PROJECT	

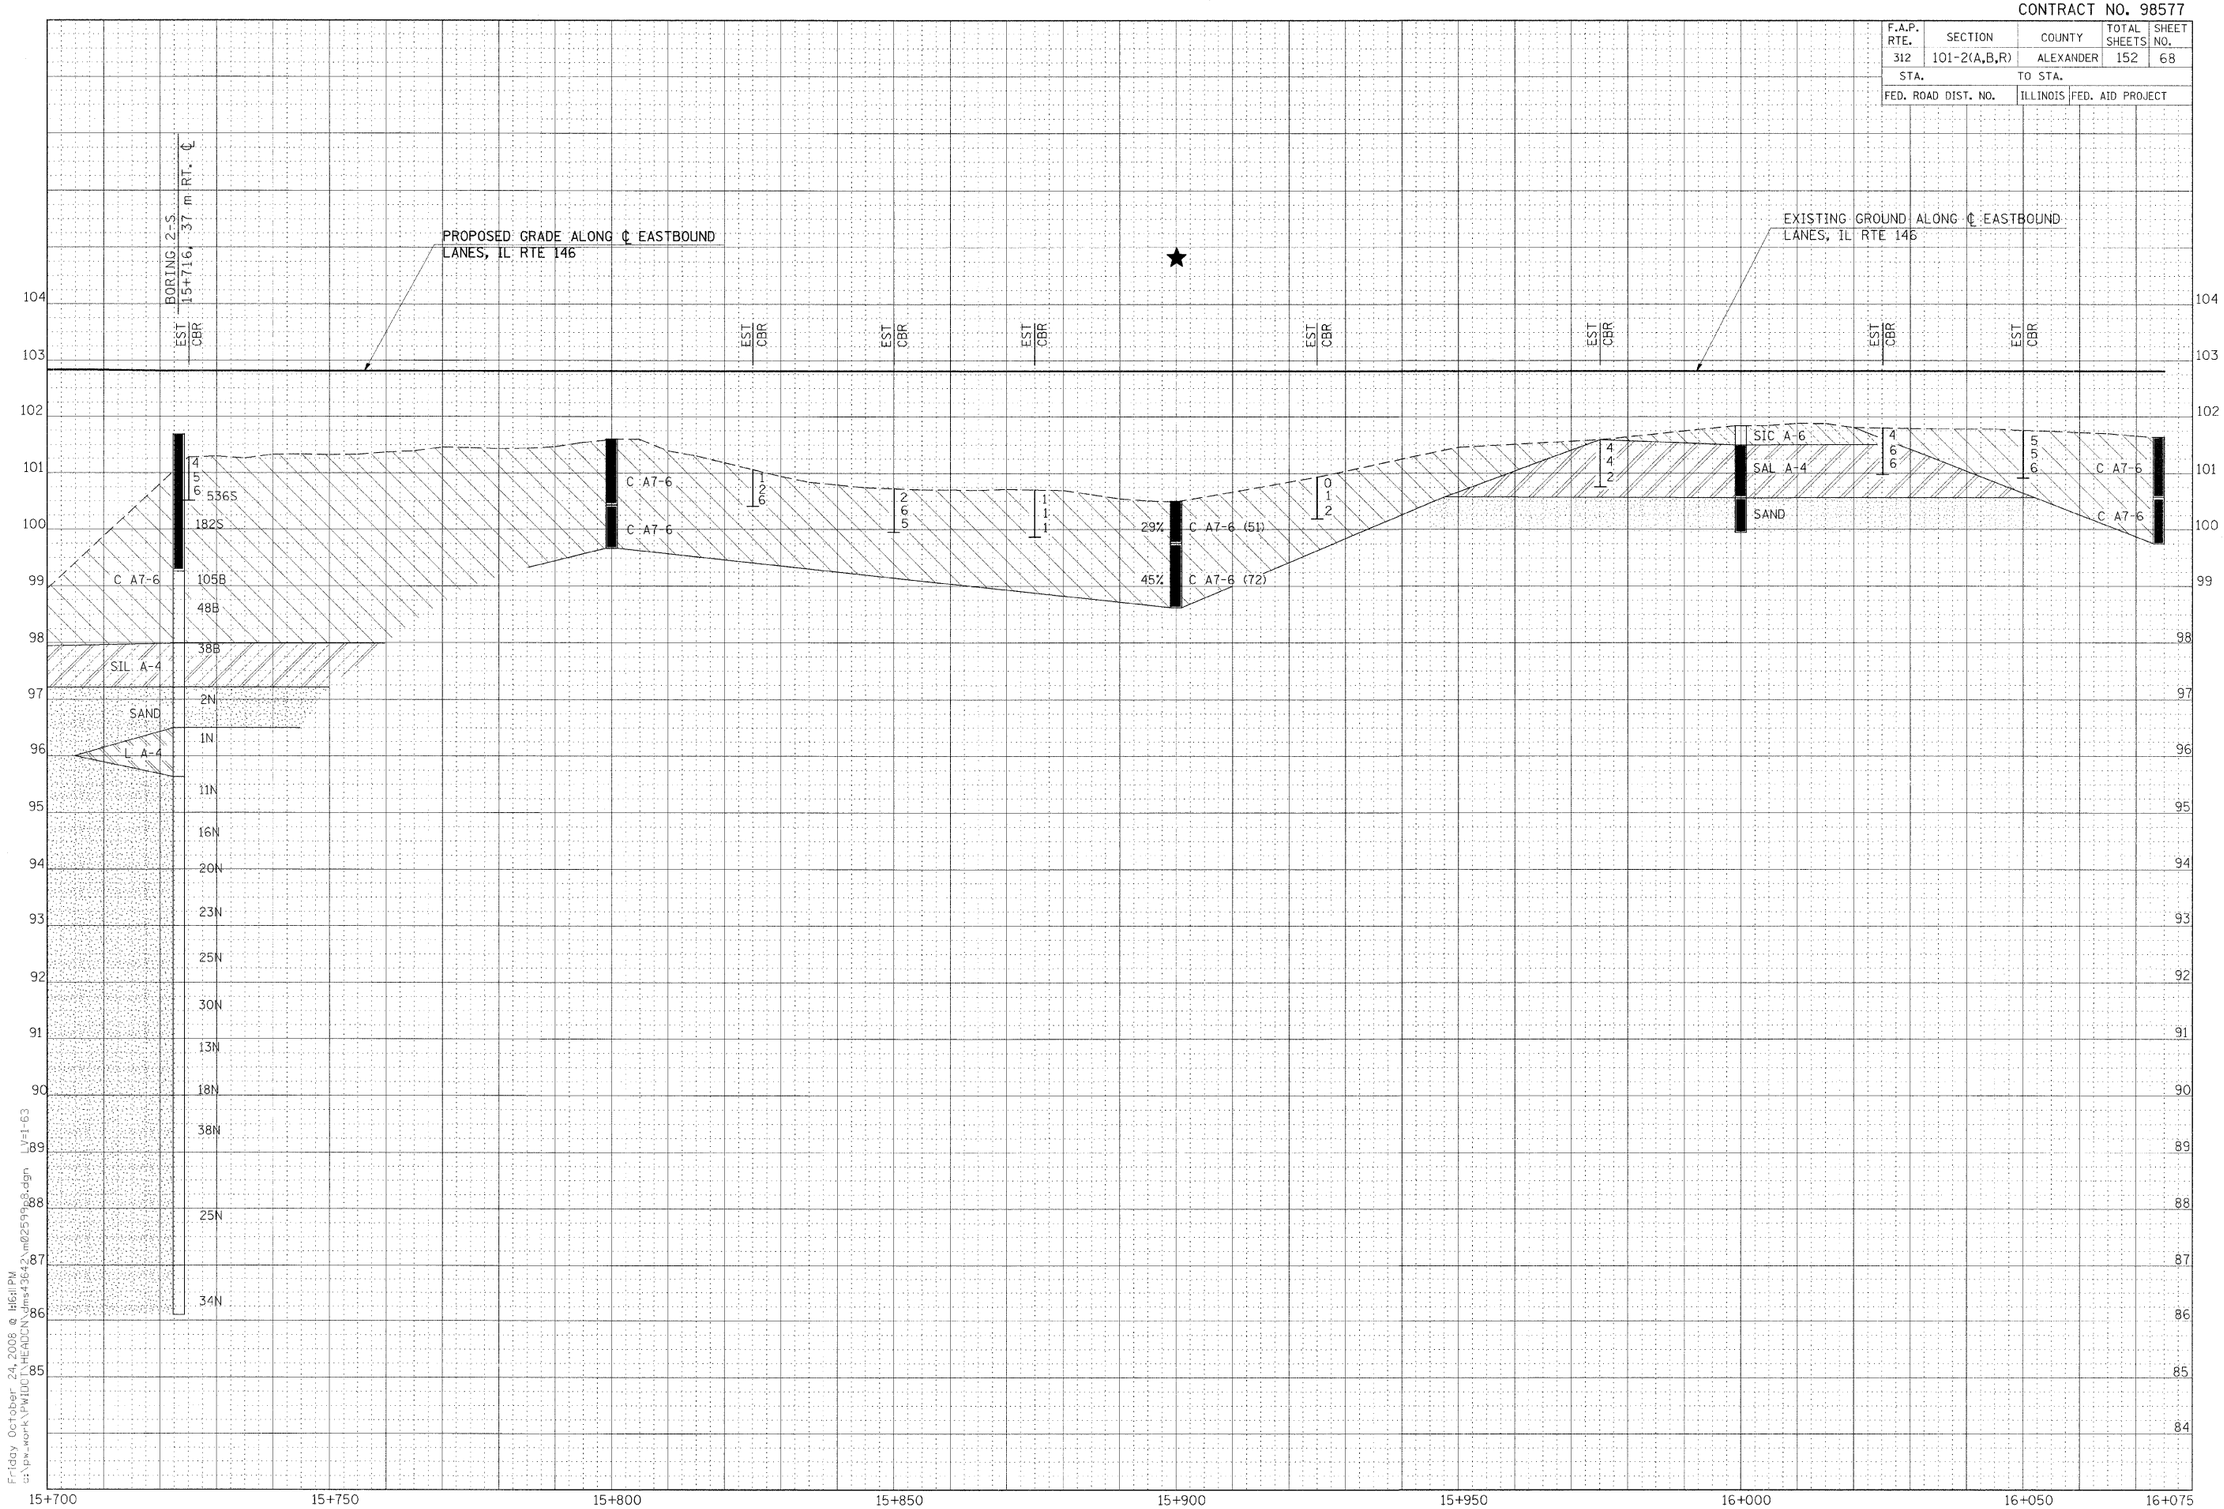

Friday October 24, 2008 @ 1:16:11 PM
c:\pw_work\PWIDOT\HEADCN\dms43642\m02599p8.dgn LV=1-63

SOILS PROFILE – STA 15+700 TO STA 16+075