CONTRACT NO. 98577

F.A.P. RTE.	SECTION	COUNTY	TOTAL SHEETS	SHEET NO.
312	101-2(A,B,R)	ALEXANDER	152	95
STA. 2+575.00		TO STA. 2+625.00		
FED. ROAD DIST. NO.		ILLINOIS	FED. AID PROJECT	

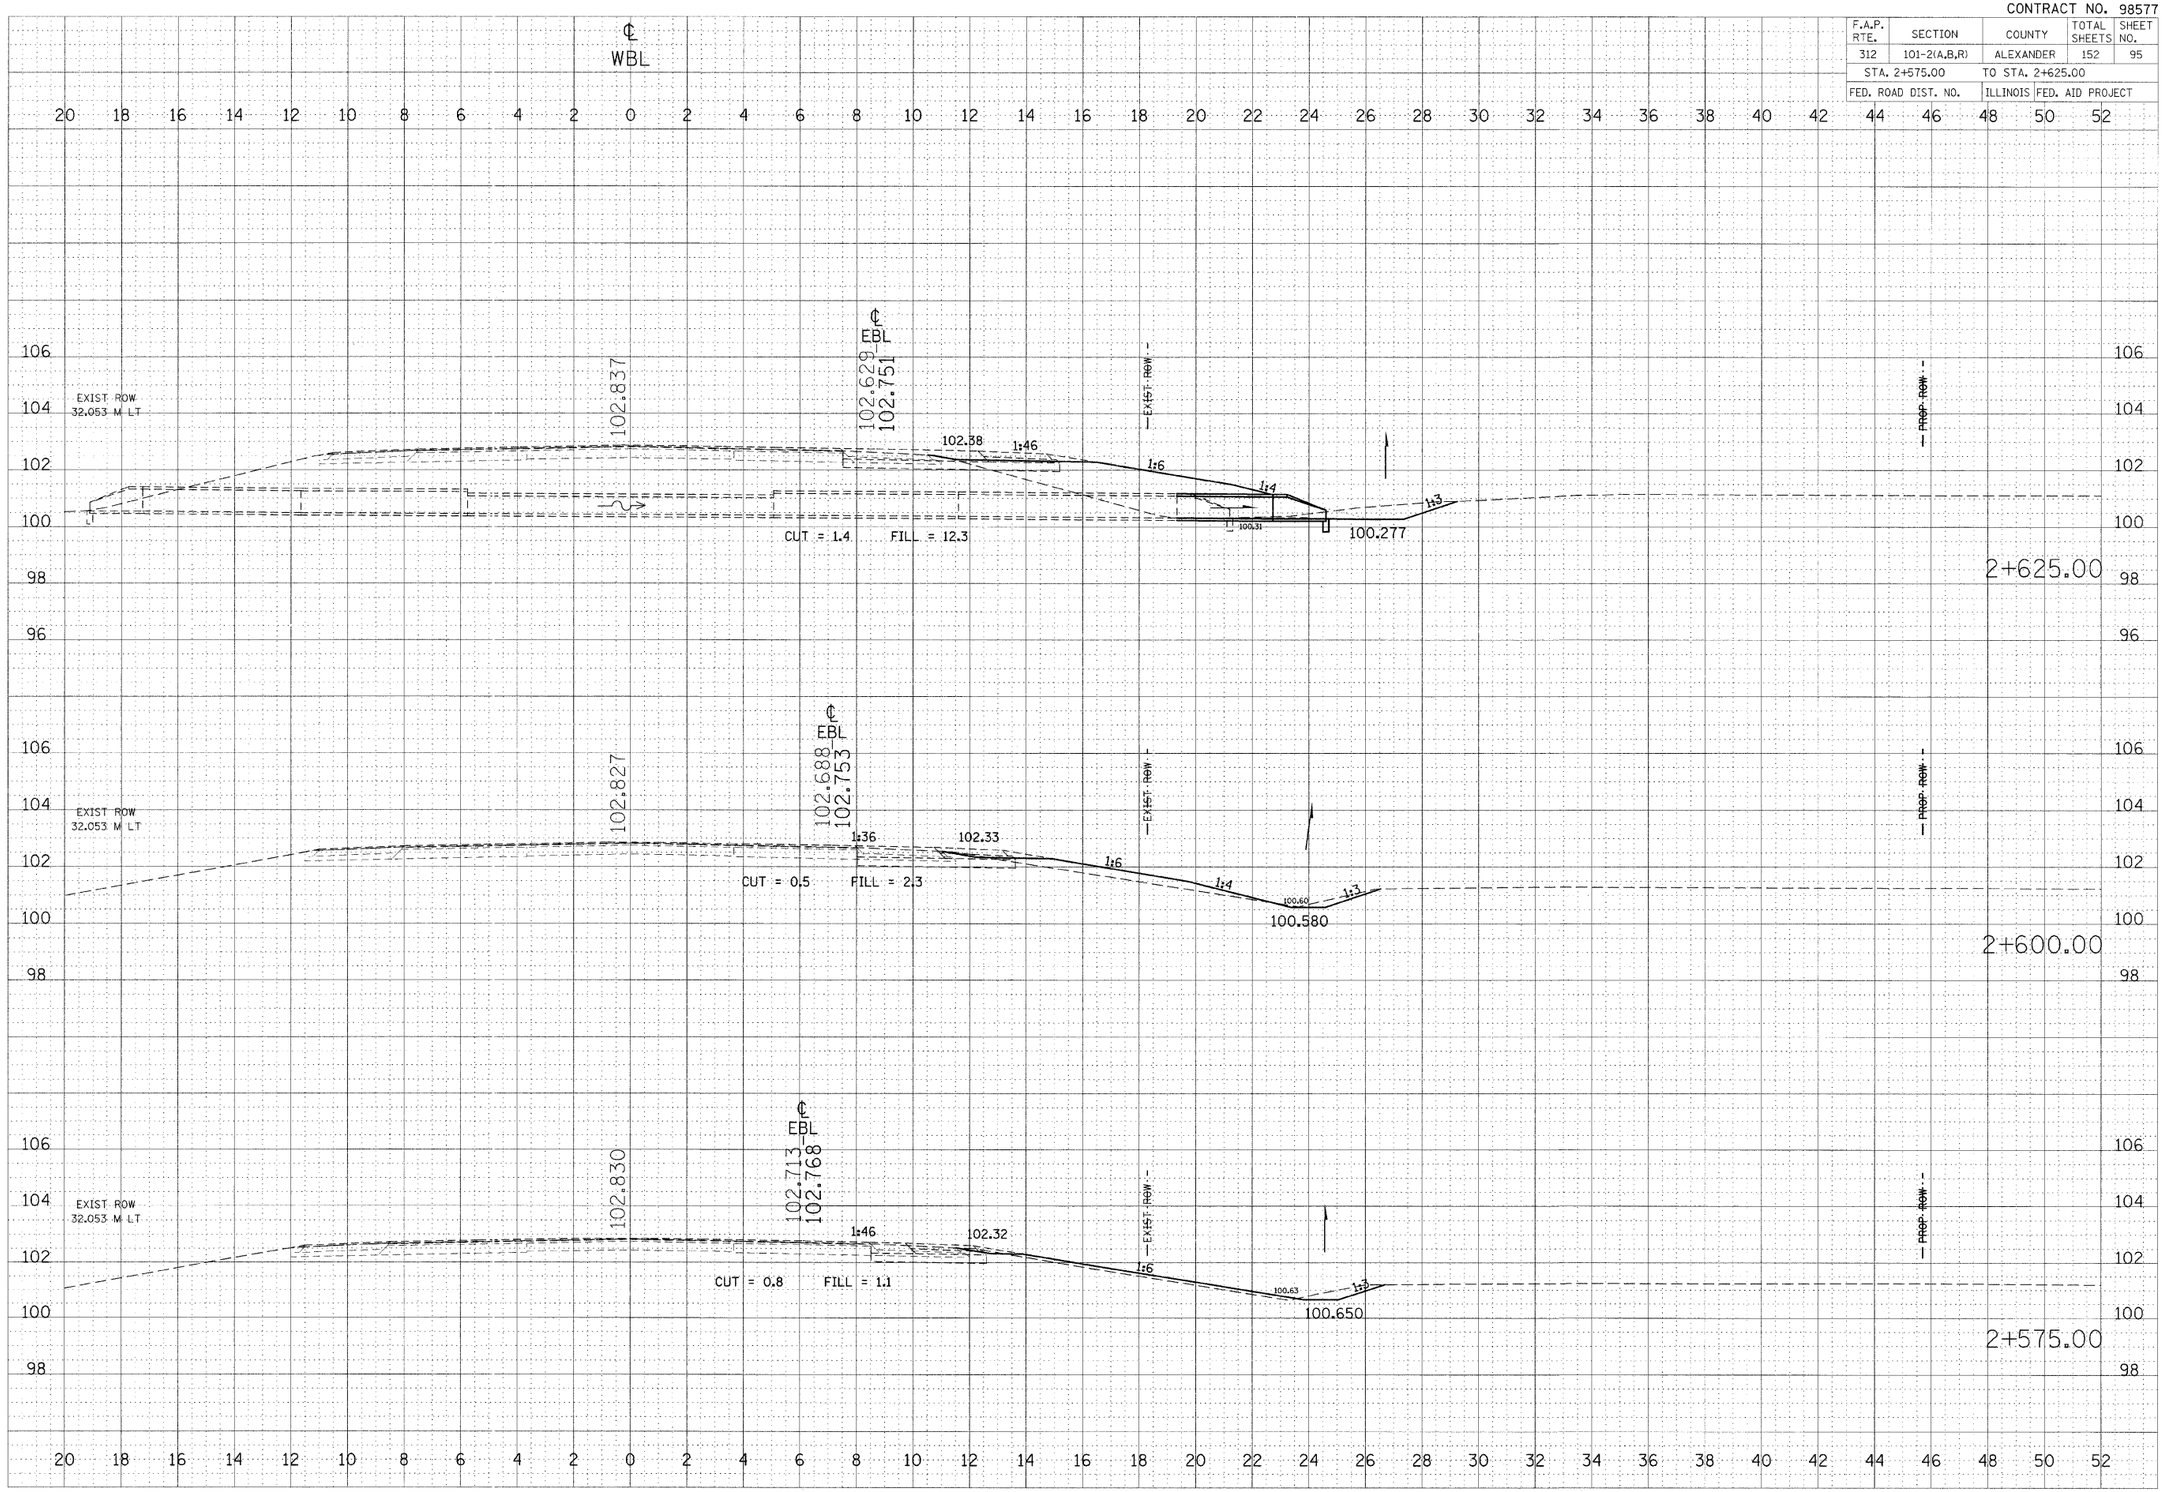

IL 146: STA 2+575.00 TO STA 2+625.00

PLOT DATE = 10/27/2008
FILE NAME = c:\pw_work\pwidot\leftwichd\dms34362\d0259xs-R146shts.m32
PLOT SCALE = 100.0000 m / M.
USER NAME = leftwichd