CONTRACT NO. 98577

F.A.P. RTE.	SECTION	COUNTY	TOTAL SHEETS	SHEET NO.
312	101-2(A,B,R)	ALEXANDER	152	106
STA. 3+375.00		TO STA. 3+445.00		
FED. ROAD DIST. NO.		ILLINOIS	FED. AID PROJECT	

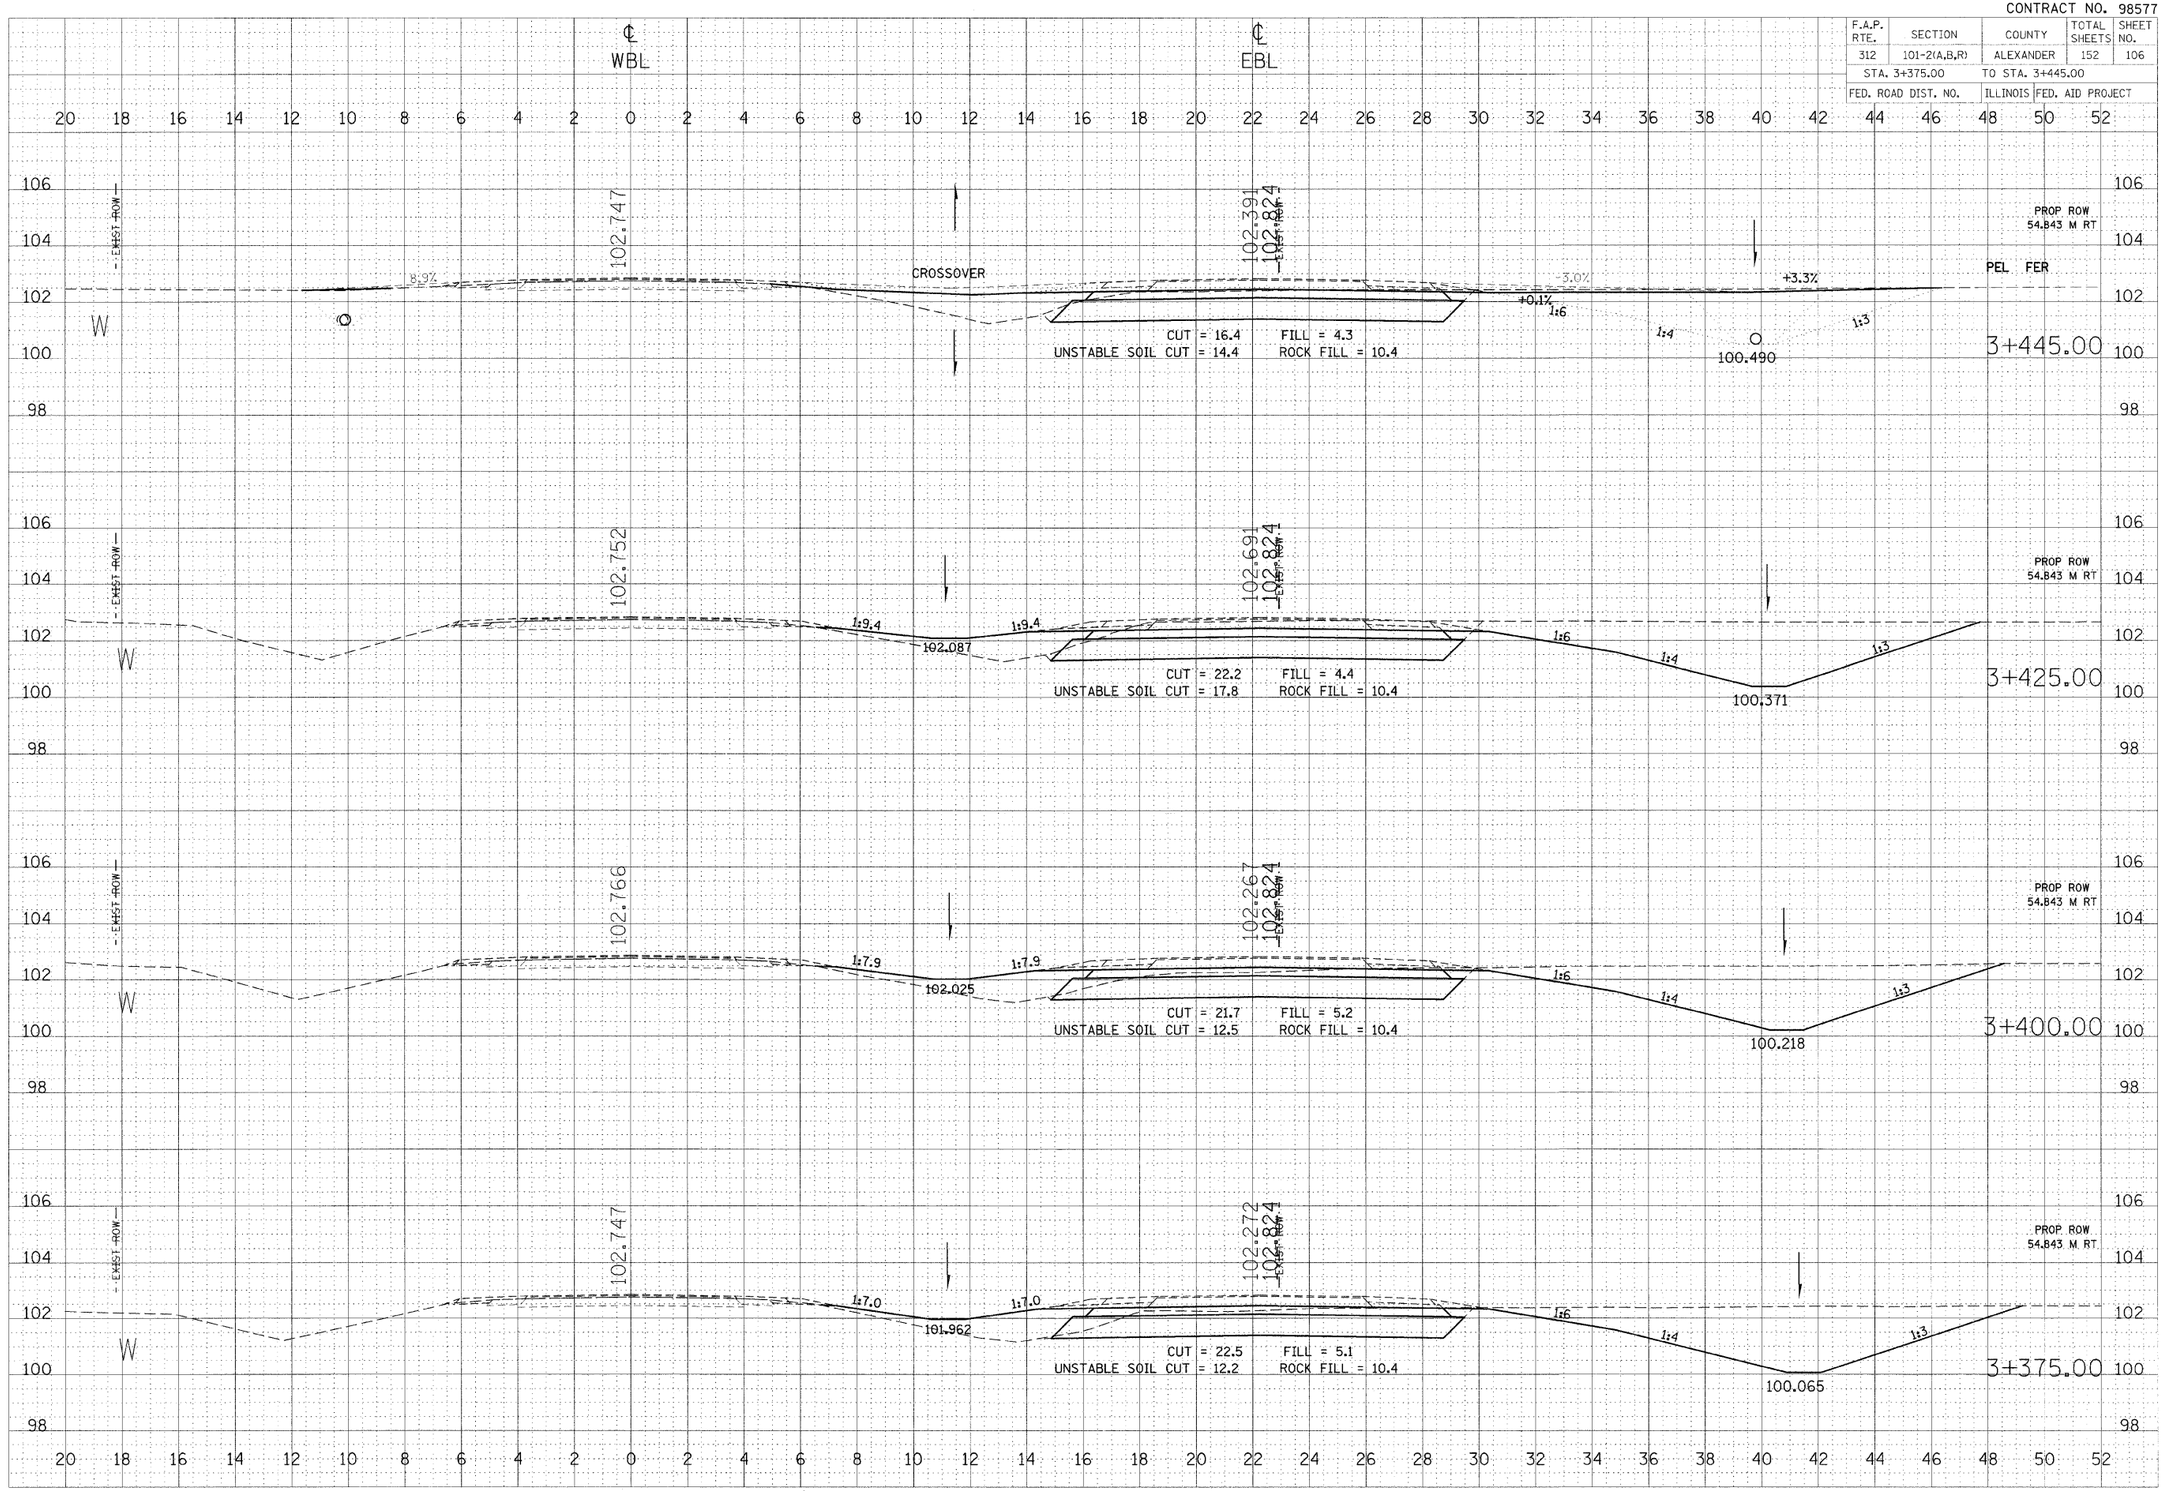

IL 146: STA 3+375.00 TO STA 3+445.00

FINAL SURVEY NOTE BOOK | SURVEYED | PLOTTED | TEMPLATE | AREAS CHECKED | NO. | BY | DATE

ORIGINAL SURVEY | SURVEYED | PLOTTED | TEMPLATE | AREAS CHECKED | NO. | BY | DATE

PLOT DATE = 10/27/2008
FILE NAME = n:\sv_work\pwidot\leftwichd\dgn\59xxPH146ehtsm32
PLOT SCALE = 100.0000 m / M.
USER NAME = leftwichd