CONTRACT NO. 98577

| F.A.P. RTE. | SECTION | COUNTY | TOTAL SHEETS | SHEET NO. |
|---|---|---|---|---|
| 312 | 101-2(A,B,R) | ALEXANDER | 152 | 114 |
| STA. 4+025.00 | | TO STA. 4+075.00 | | |
| FED. ROAD DIST. NO. | | ILLINOIS | FED. AID PROJECT | |

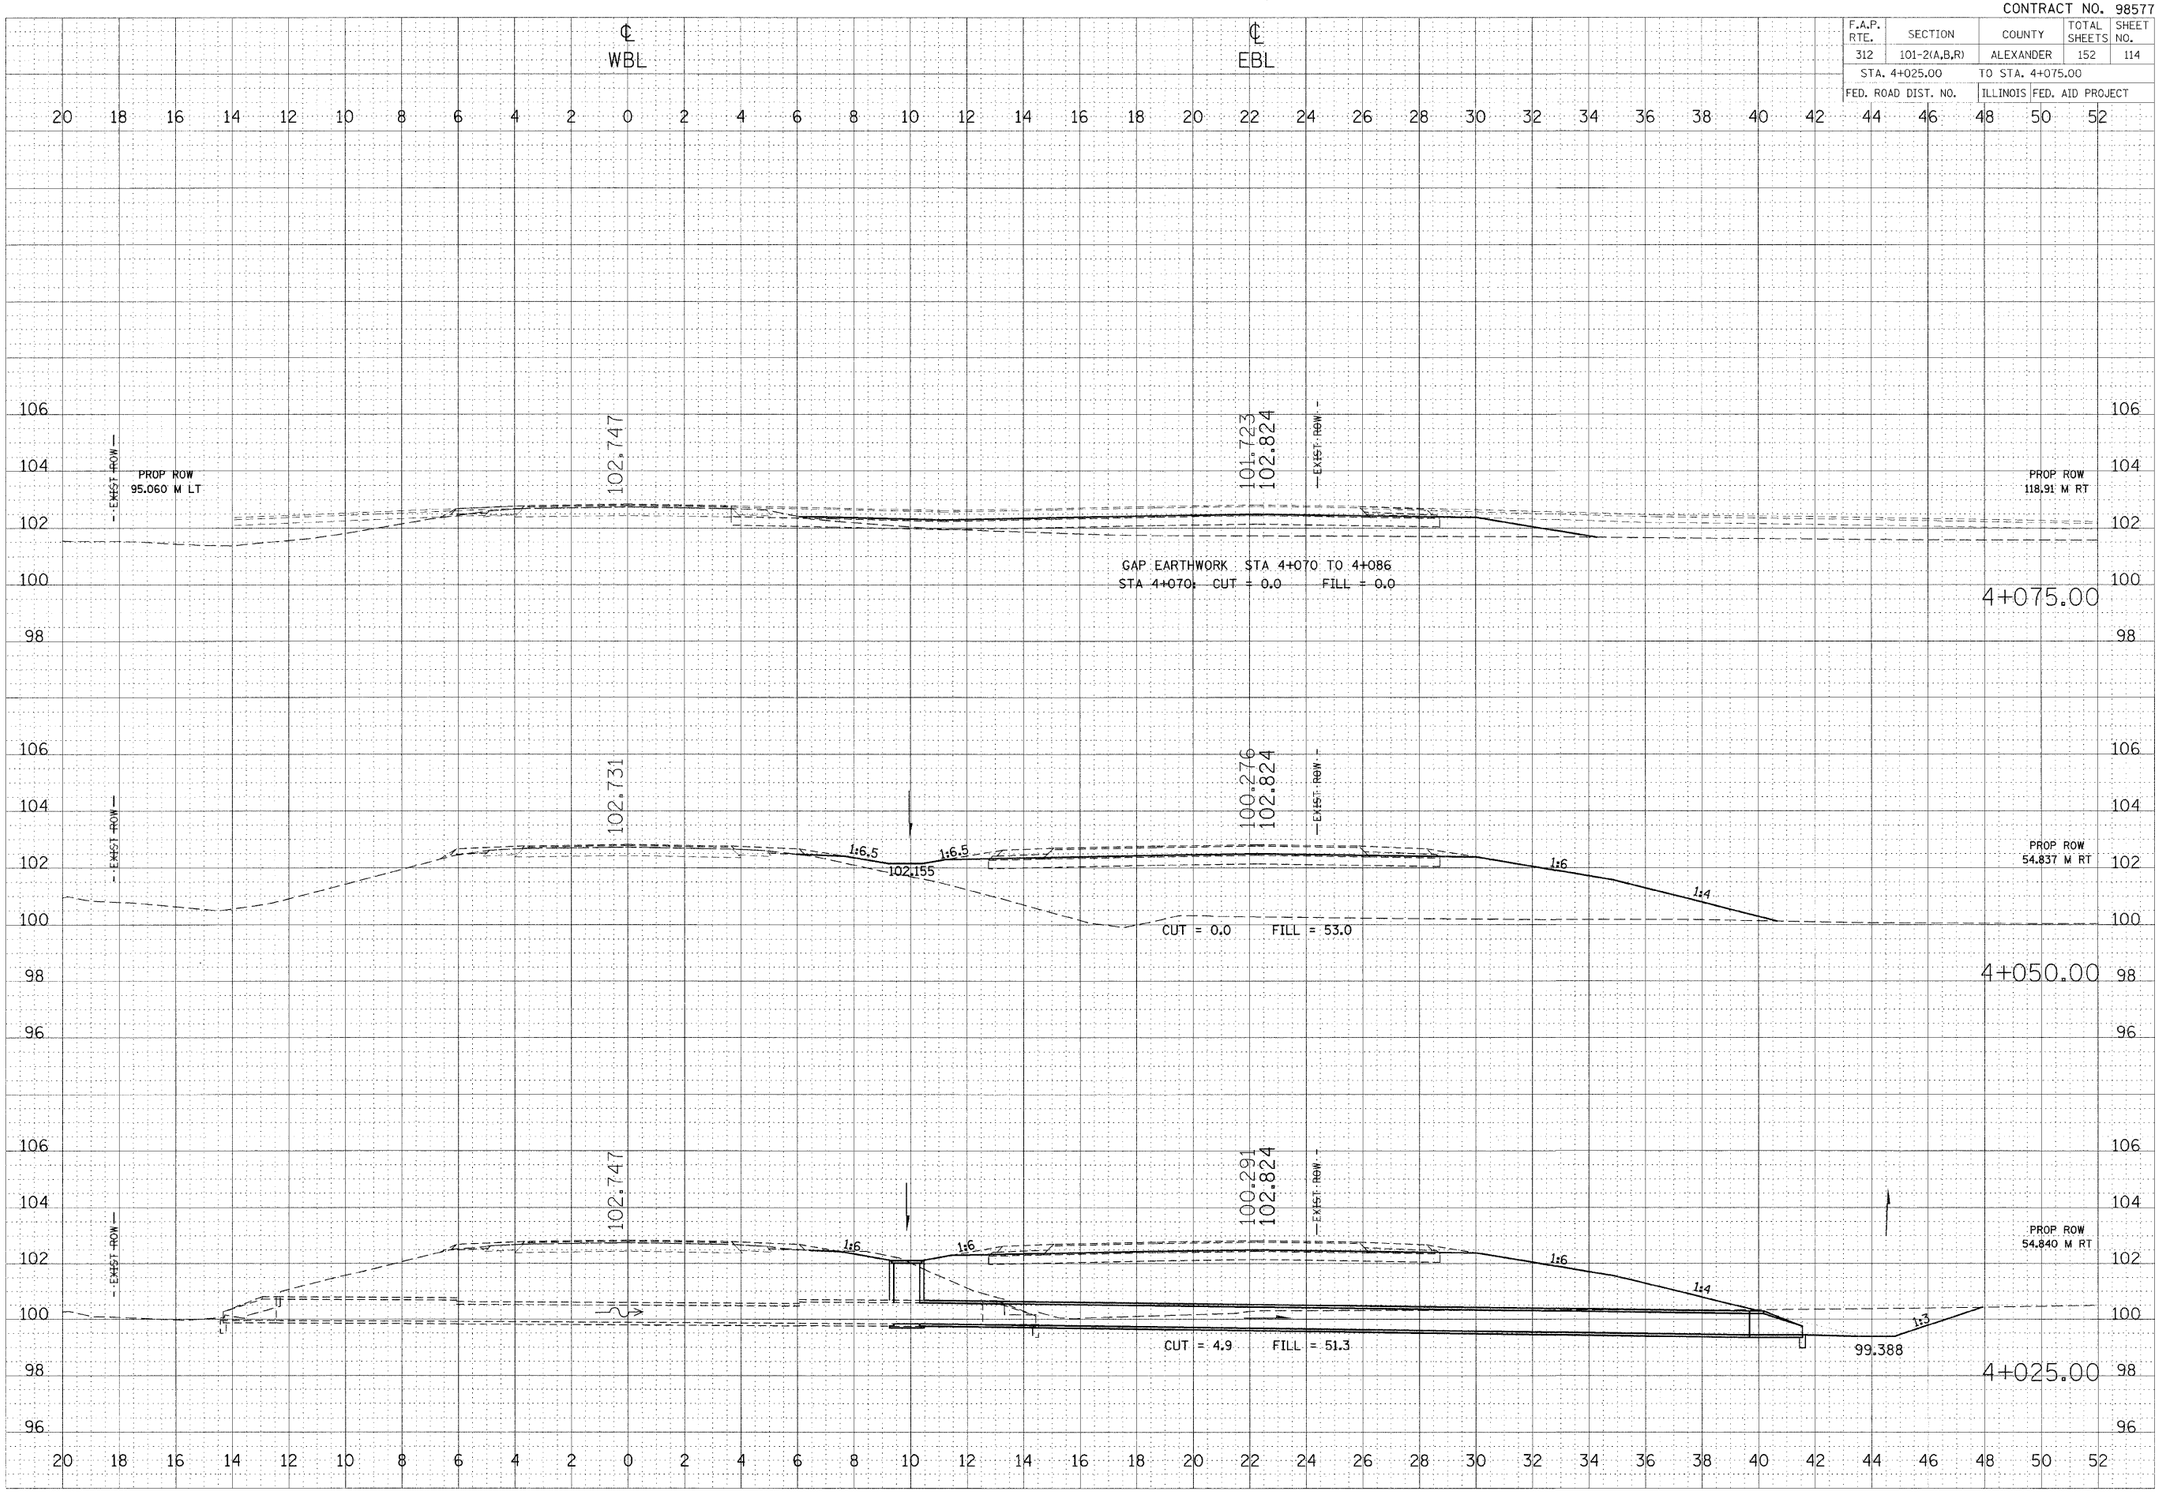


IL 146: STA 4+025.00 TO STA 4+075.00

ORIGINAL SURVEY
FINAL SURVEY
NOTE BOOK
NO.
BY
DATE
SURVEYED
DRAWN
TEMPLATE
AREAS CHECKED

PLOT DATE = 10/27/2006
FILE NAME = c:\projects\vendor\leftswichdl\Sheets\36146sht01.dgn
PLOT SCALE = 100.0000 ' / In.
USER NAME = leftswichdl