CONTRACT NO. 98577

F.A.P. RTE.	SECTION	COUNTY	TOTAL SHEETS	SHEET NO.
312	101-2(A,B,R)	ALEXANDER	152	115
STA. 4+079.00		TO STA. 4+115.77		
FED. ROAD DIST. NO.		ILLINOIS	FED. AID PROJECT	

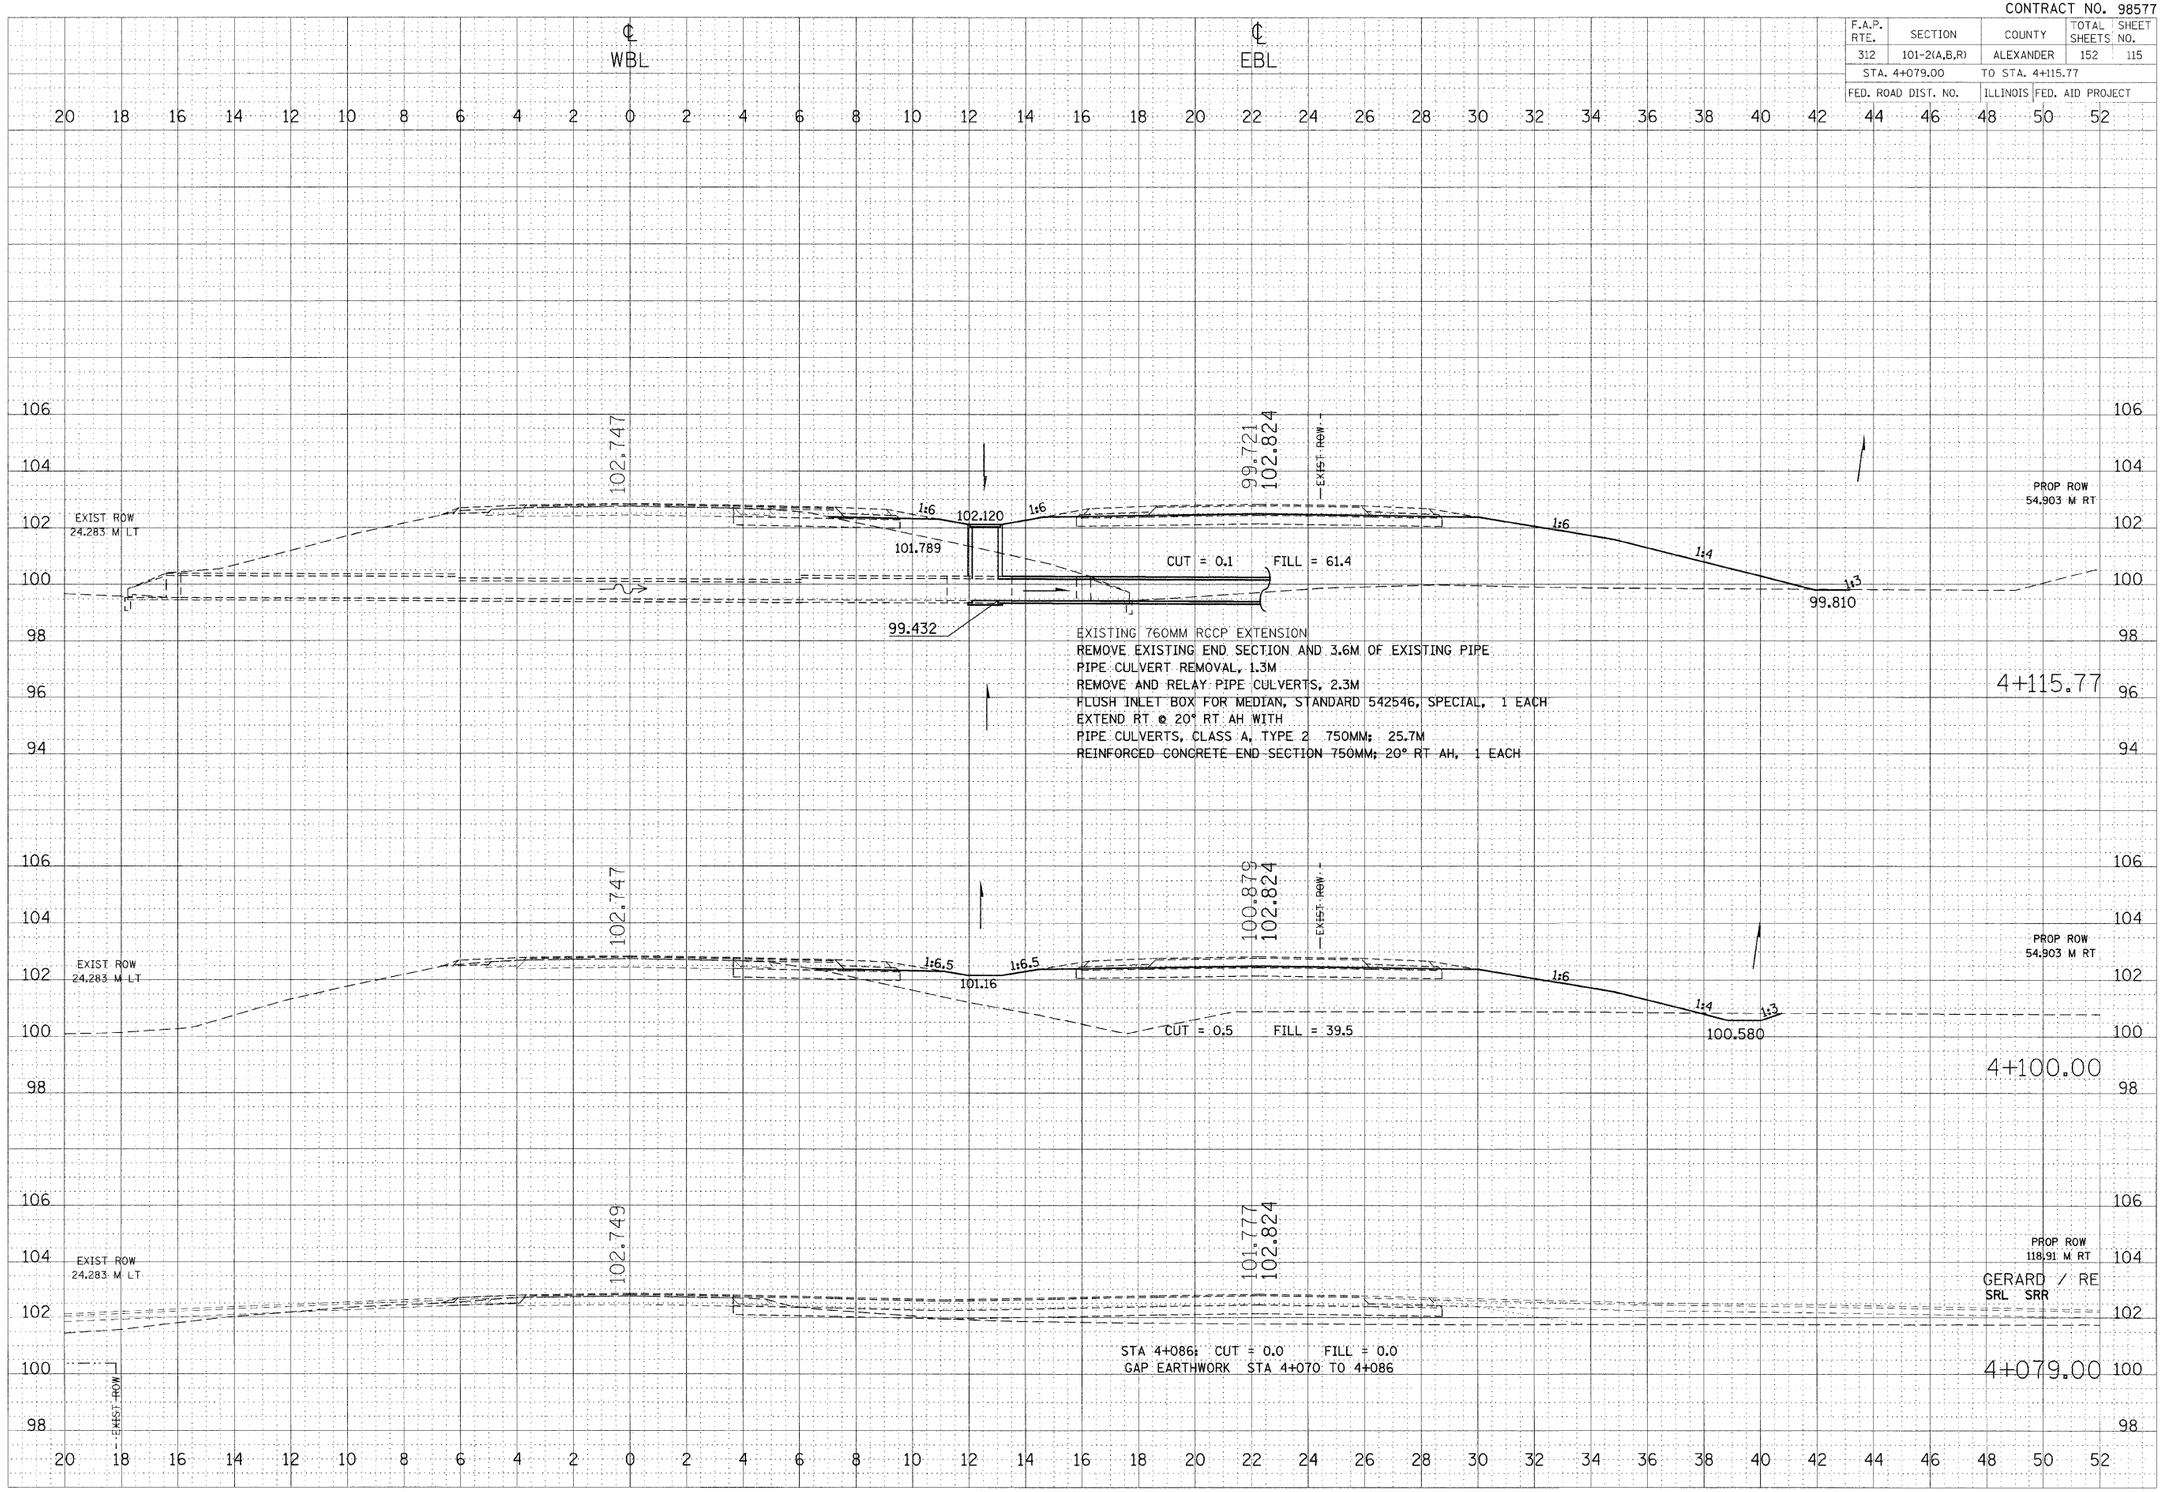

IL 146: STA 4+079.00 TO STA 4+115.77

FINAL SURVEY	SURVEYED	BY	DATE
NOTE BOOK	PLOTTED		
NO.	TEMPLATE		
	AREAS CHECKED		

ORIGINAL SURVEY	SURVEYED	BY	DATE
	PLOTTED		
	TEMPLATE		
	AREAS CHECKED		
NO.			

PLOT DATE = 10/27/2006
FILE NAME = c:\pe_work\paxton\left\wbl2.dgn
PLOT SCALE = 100.0000 m / M.
USER NAME = leftwbl2