CONTRACT NO. 98577

F.A.P. RTE.	SECTION	COUNTY	TOTAL SHEETS	SHEET NO.
312	101-2(A,B,R)	ALEXANDER	152	122
STA. 4+525.00		TO STA. 4+600.00		
FED. ROAD DIST. NO.		ILLINOIS	FED. AID PROJECT	

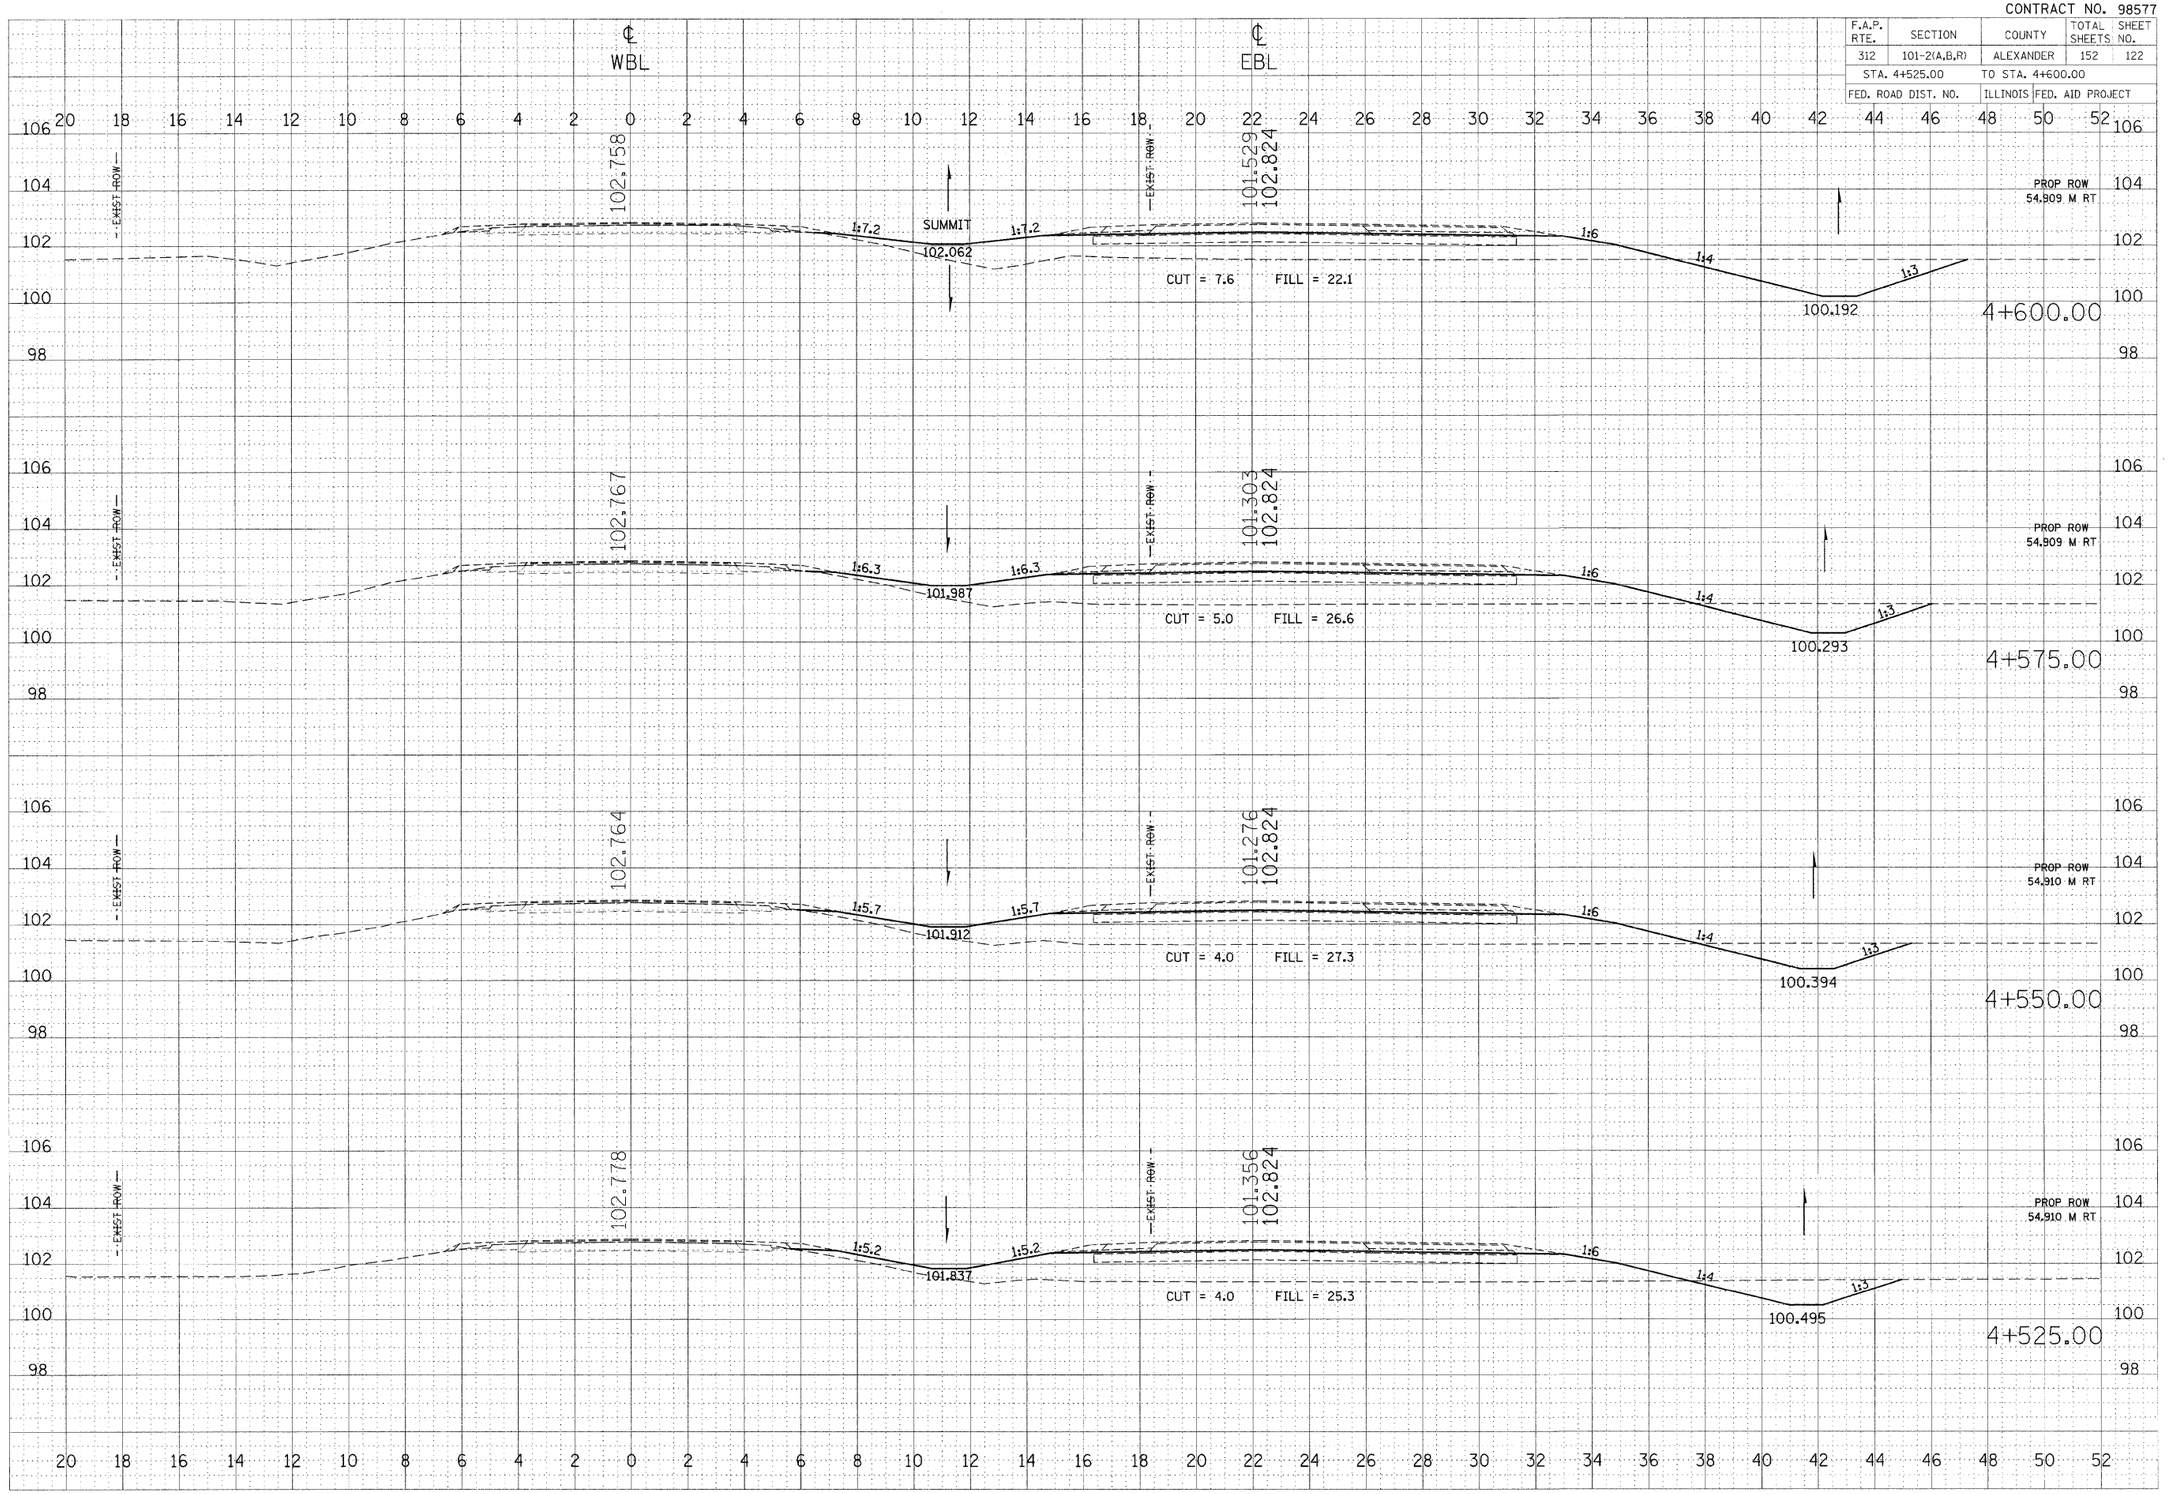

IL 146: STA 4+525.00 TO STA 4+600.00

FINAL SURVEY NOTE BOOK — SURVEYED — PLOTTED — AREAS TEMPLATE — AREAS CHECKED — NO. — BY — DATE

ORIGINAL SURVEY — SURVEYED — PLOTTED — AREAS TEMPLATE — AREAS CHECKED — NO. — BY — DATE

PLOT DATE = 10/27/2008
FILE NAME = d:\projects\proj\alexander\leftwuchd\15mi\706259rw-RT146sht1sm32
PLOT SCALE = 100.0000 m / M.
USER NAME = leftwuchdi