CONTRACT NO. 98577

F.A.P. RTE.	SECTION	COUNTY	TOTAL SHEETS	SHEET NO.
312	101-2(A,B,R)	ALEXANDER	152	130
STA. 5+075.00		TO STA. 5+097.70		
FED. ROAD DIST. NO.		ILLINOIS	FED. AID PROJECT	

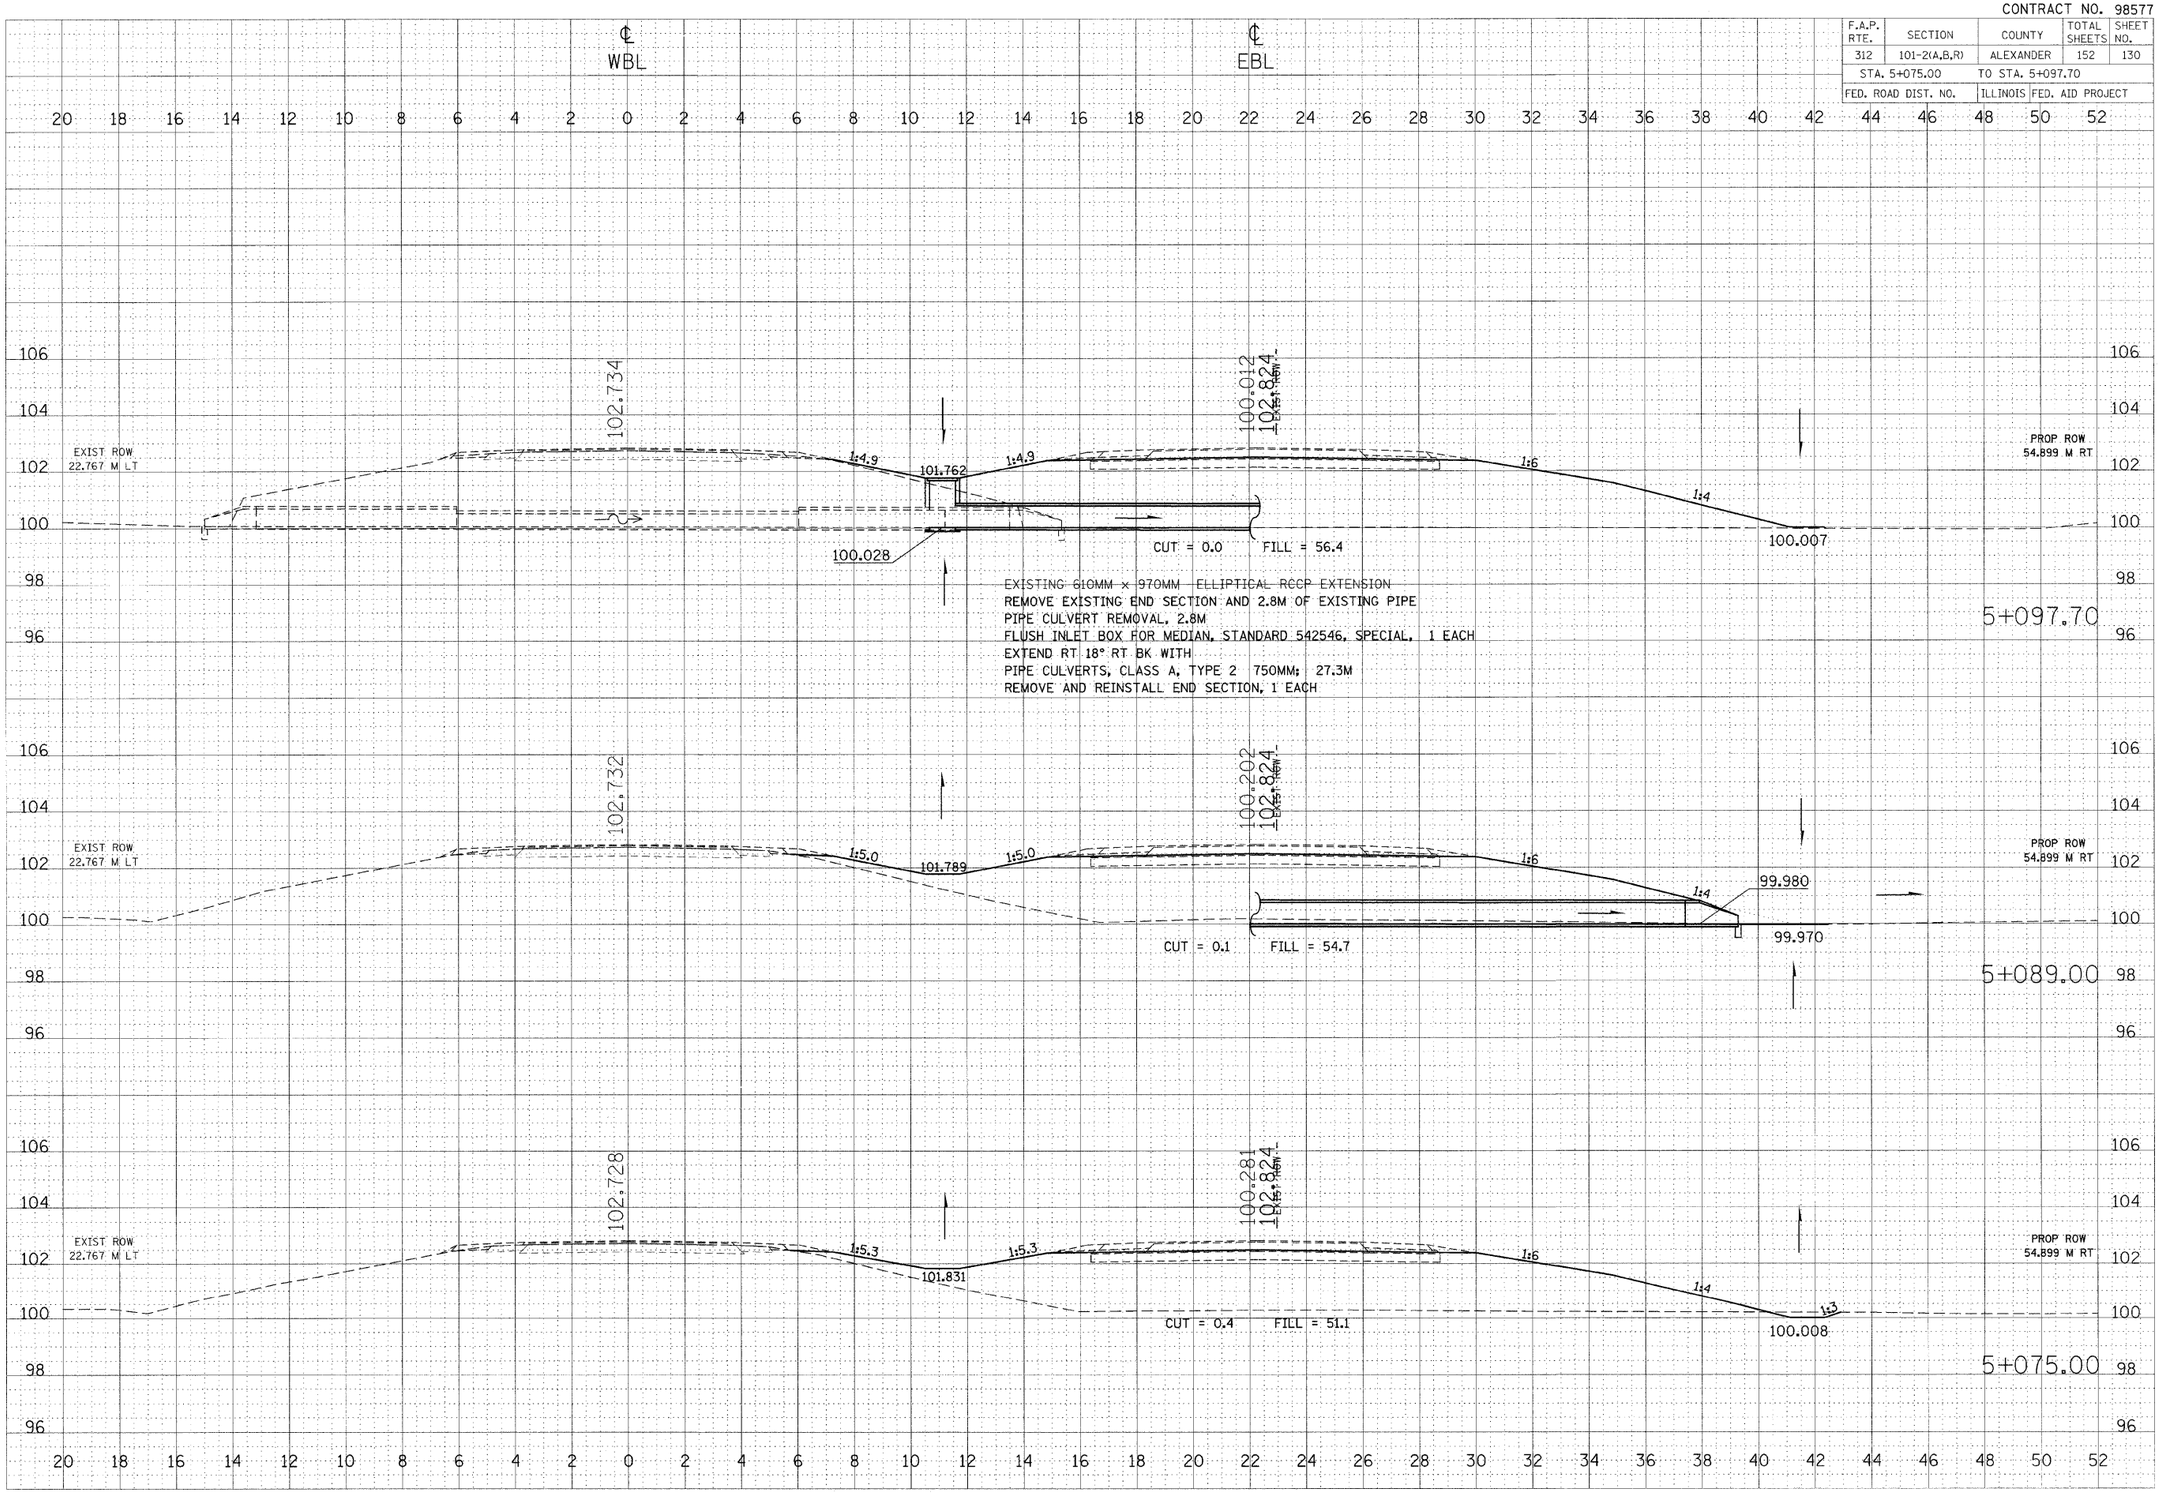

IL 146: STA 5+075.00 TO STA 5+097.70

PLOT DATE = 10/27/2008
FILE NAME = c:\projects\standard\letwuchd\letwuchd01.dgn
PLOT SCALE = 100.0000 ' / IN.
USER NAME = letwuchd