CONTRACT NO. 98577

F.A.P. RTE.	SECTION	COUNTY	TOTAL SHEETS	SHEET NO.
312	101-2(A,B,R)	ALEXANDER	152	142
STA. 5+825.00		TO STA. 5+875.00		
FED. ROAD DIST. NO.		ILLINOIS	FED. AID PROJECT	

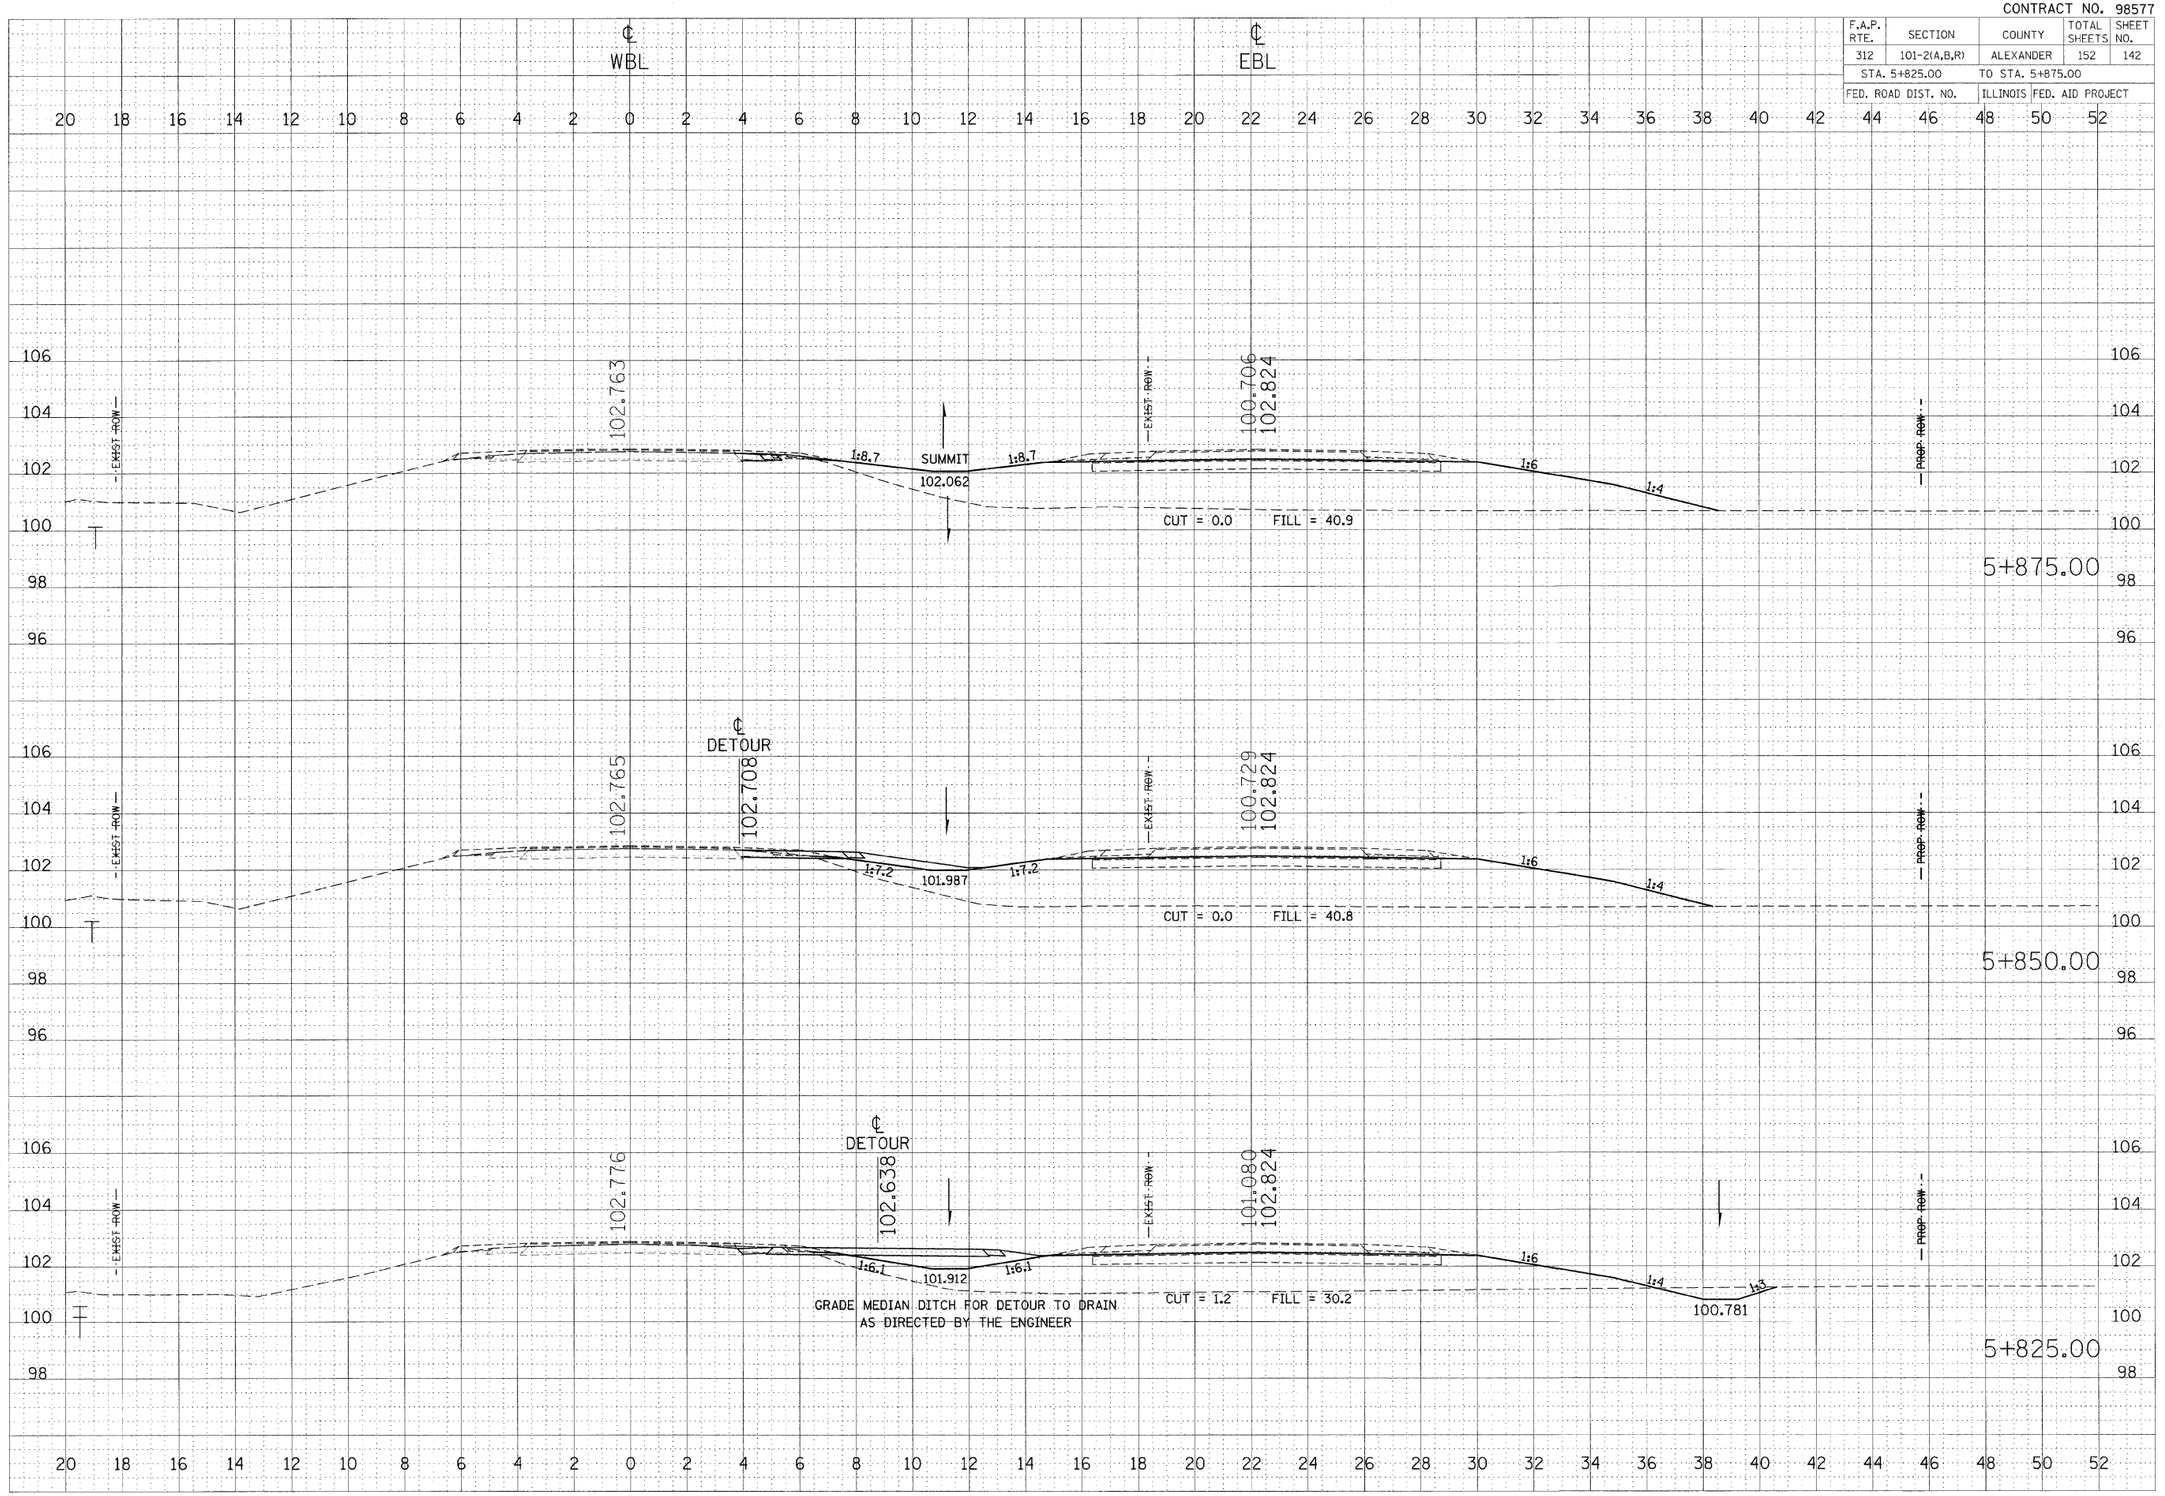

IL 146: STA 5+825.00 TO STA 5+875.00

FINAL SURVEY NOTE BOOK — NO. — SURVEYED — PLOTTED — TEMPLATE — AREAS — AREAS CHECKED — BY — DATE

ORIGINAL SURVEY — SURVEYED — PLOTTED — TEMPLATE — AREAS — AREAS CHECKED — BY — DATE

PLOT DATE = 11/20/2008
FILE NAME = d:\projects\PWIDOT\LEFTWICH\Design\Roadway\Sheets\RT45sht.dgn
PLOT SCALE = 1.0000 m / CM.
USER NAME = ie1*tschdl