CONTRACT NO. 98577

F.A.P. RTE.	SECTION	COUNTY	TOTAL SHEETS	SHEET NO.
312	101-2(A,B,R)	ALEXANDER	152	143
STA. 5+900.00		TO STA. 5+932.19		
FED. ROAD DIST. NO.		ILLINOIS	FED. AID PROJECT	

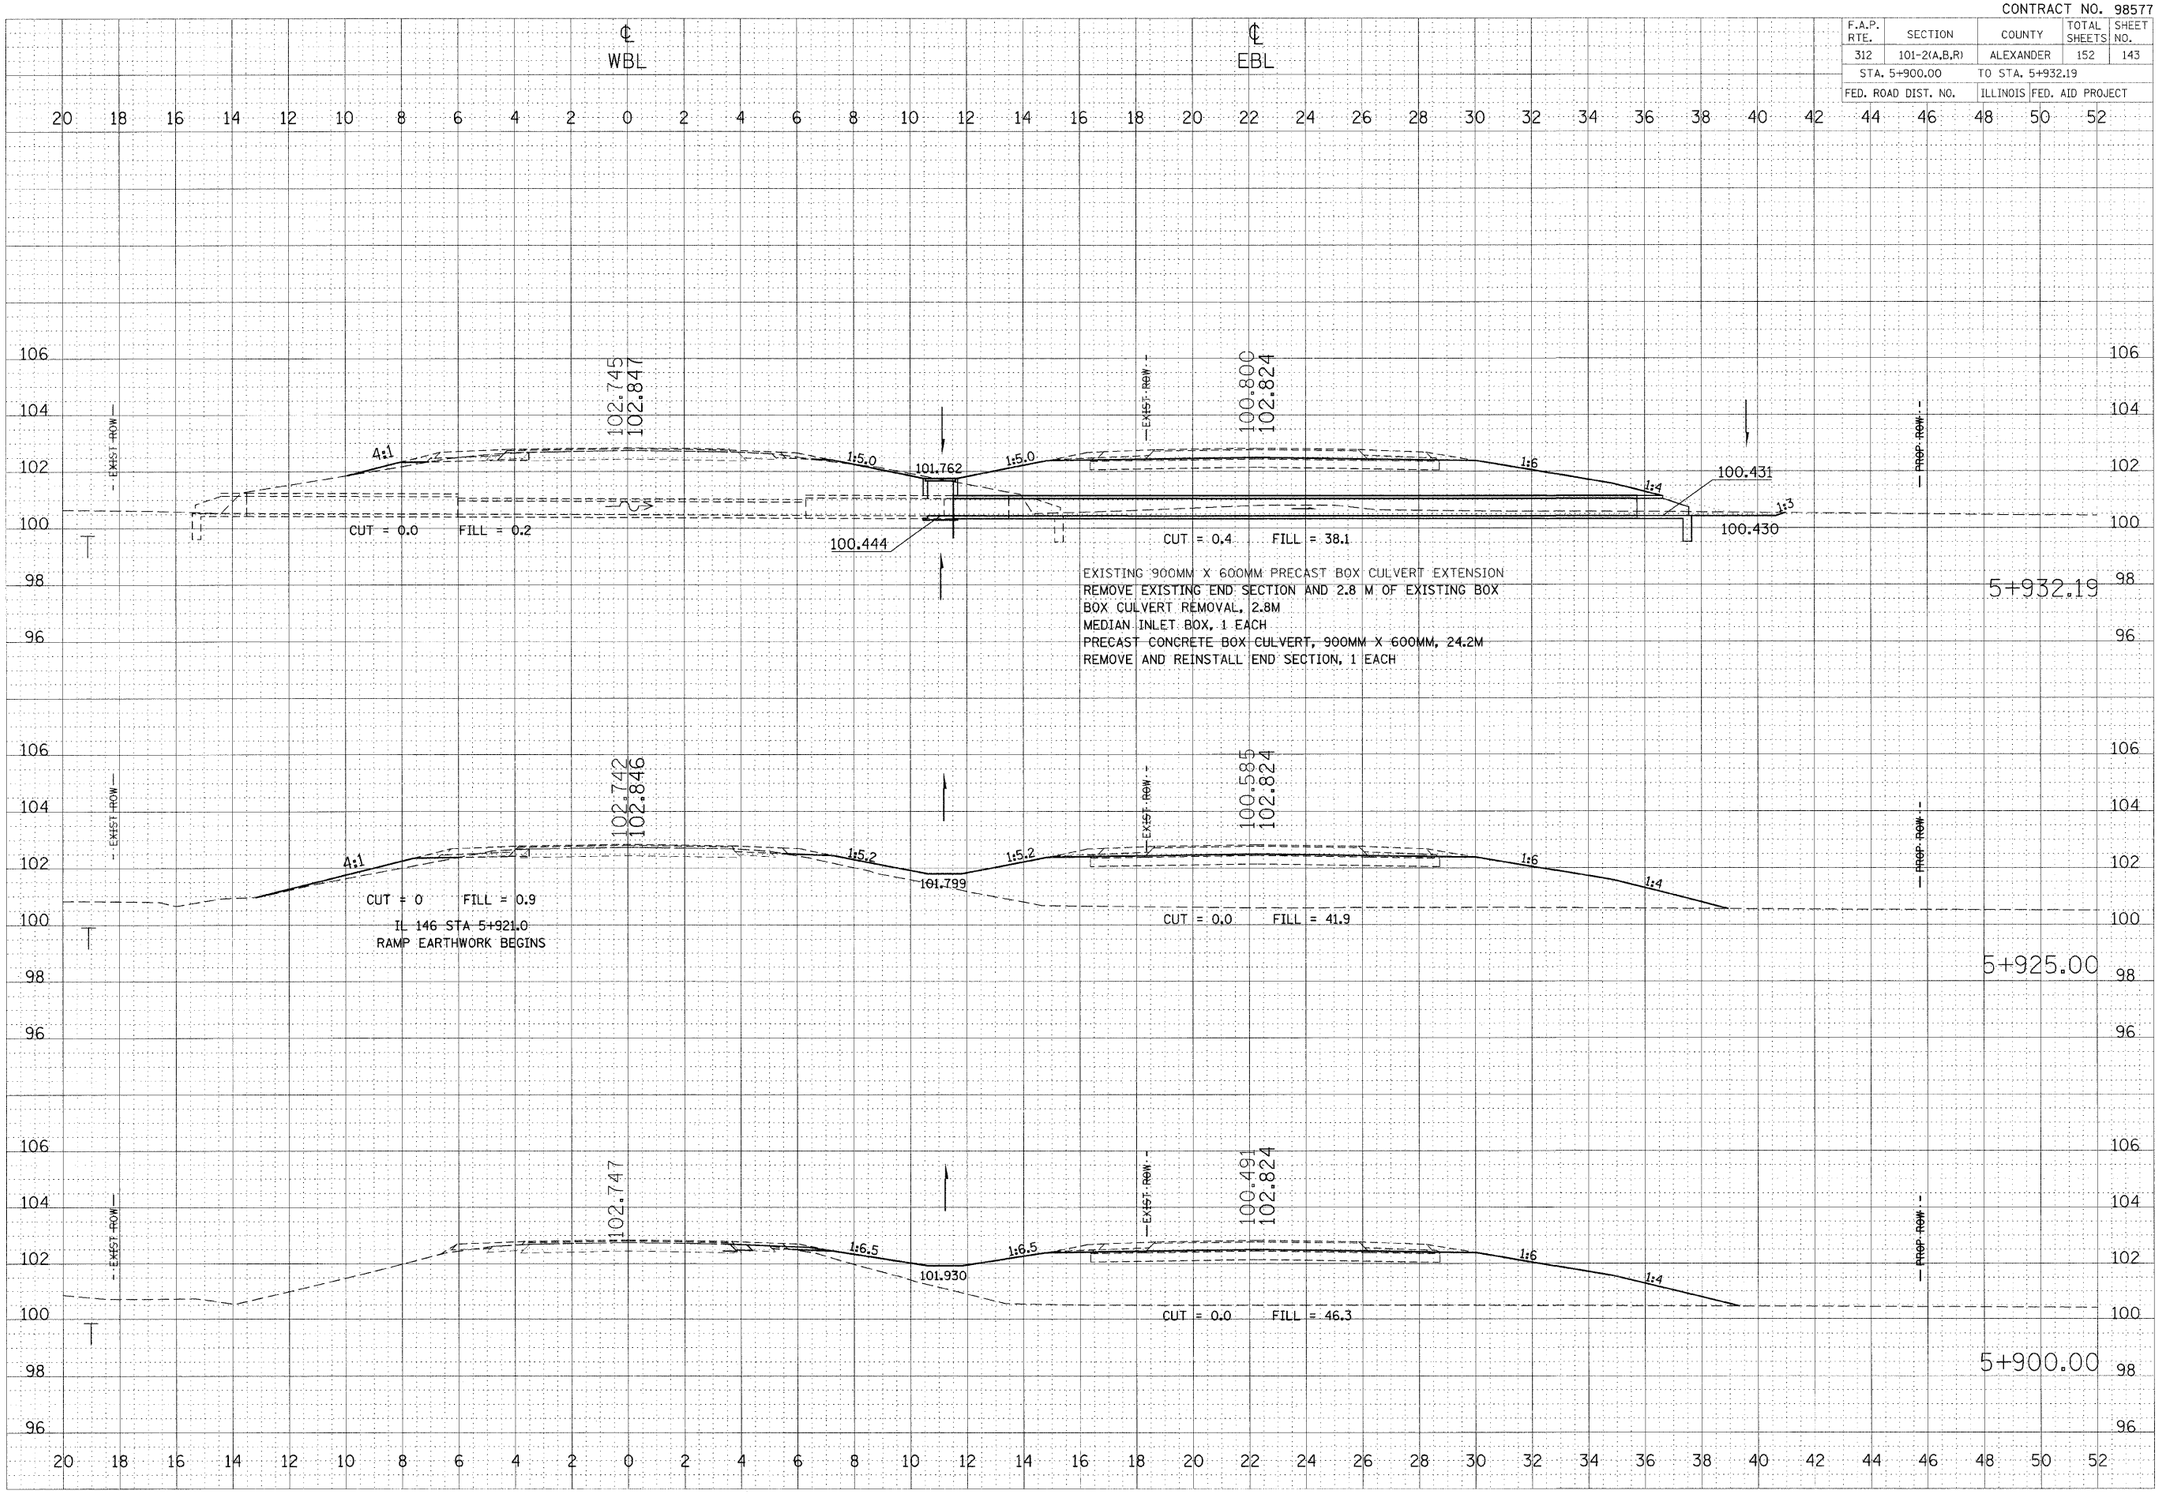

IL 146: STA 5+900.00 TO STA 5+932.19

FINAL SURVEY		BY	DATE
NOTE BOOK	SURVEYED		
	PLOTTED		
	TEMPLATE		
NO.	AREAS		
	AREAS CHECKED		

ORIGINAL SURVEY		BY	DATE
	SURVEYED		
	PLOTTED		
	TEMPLATE		
NO.	AREAS		
	AREAS CHECKED		

PLOT DATE = 10/27/2009
FILE NAME = c:\pwworking\ancdot\documents\d0259sgx-R146sht1sm02
PLOT SCALE = 100.0000 ' / in.
USER NAME = lefterchdl