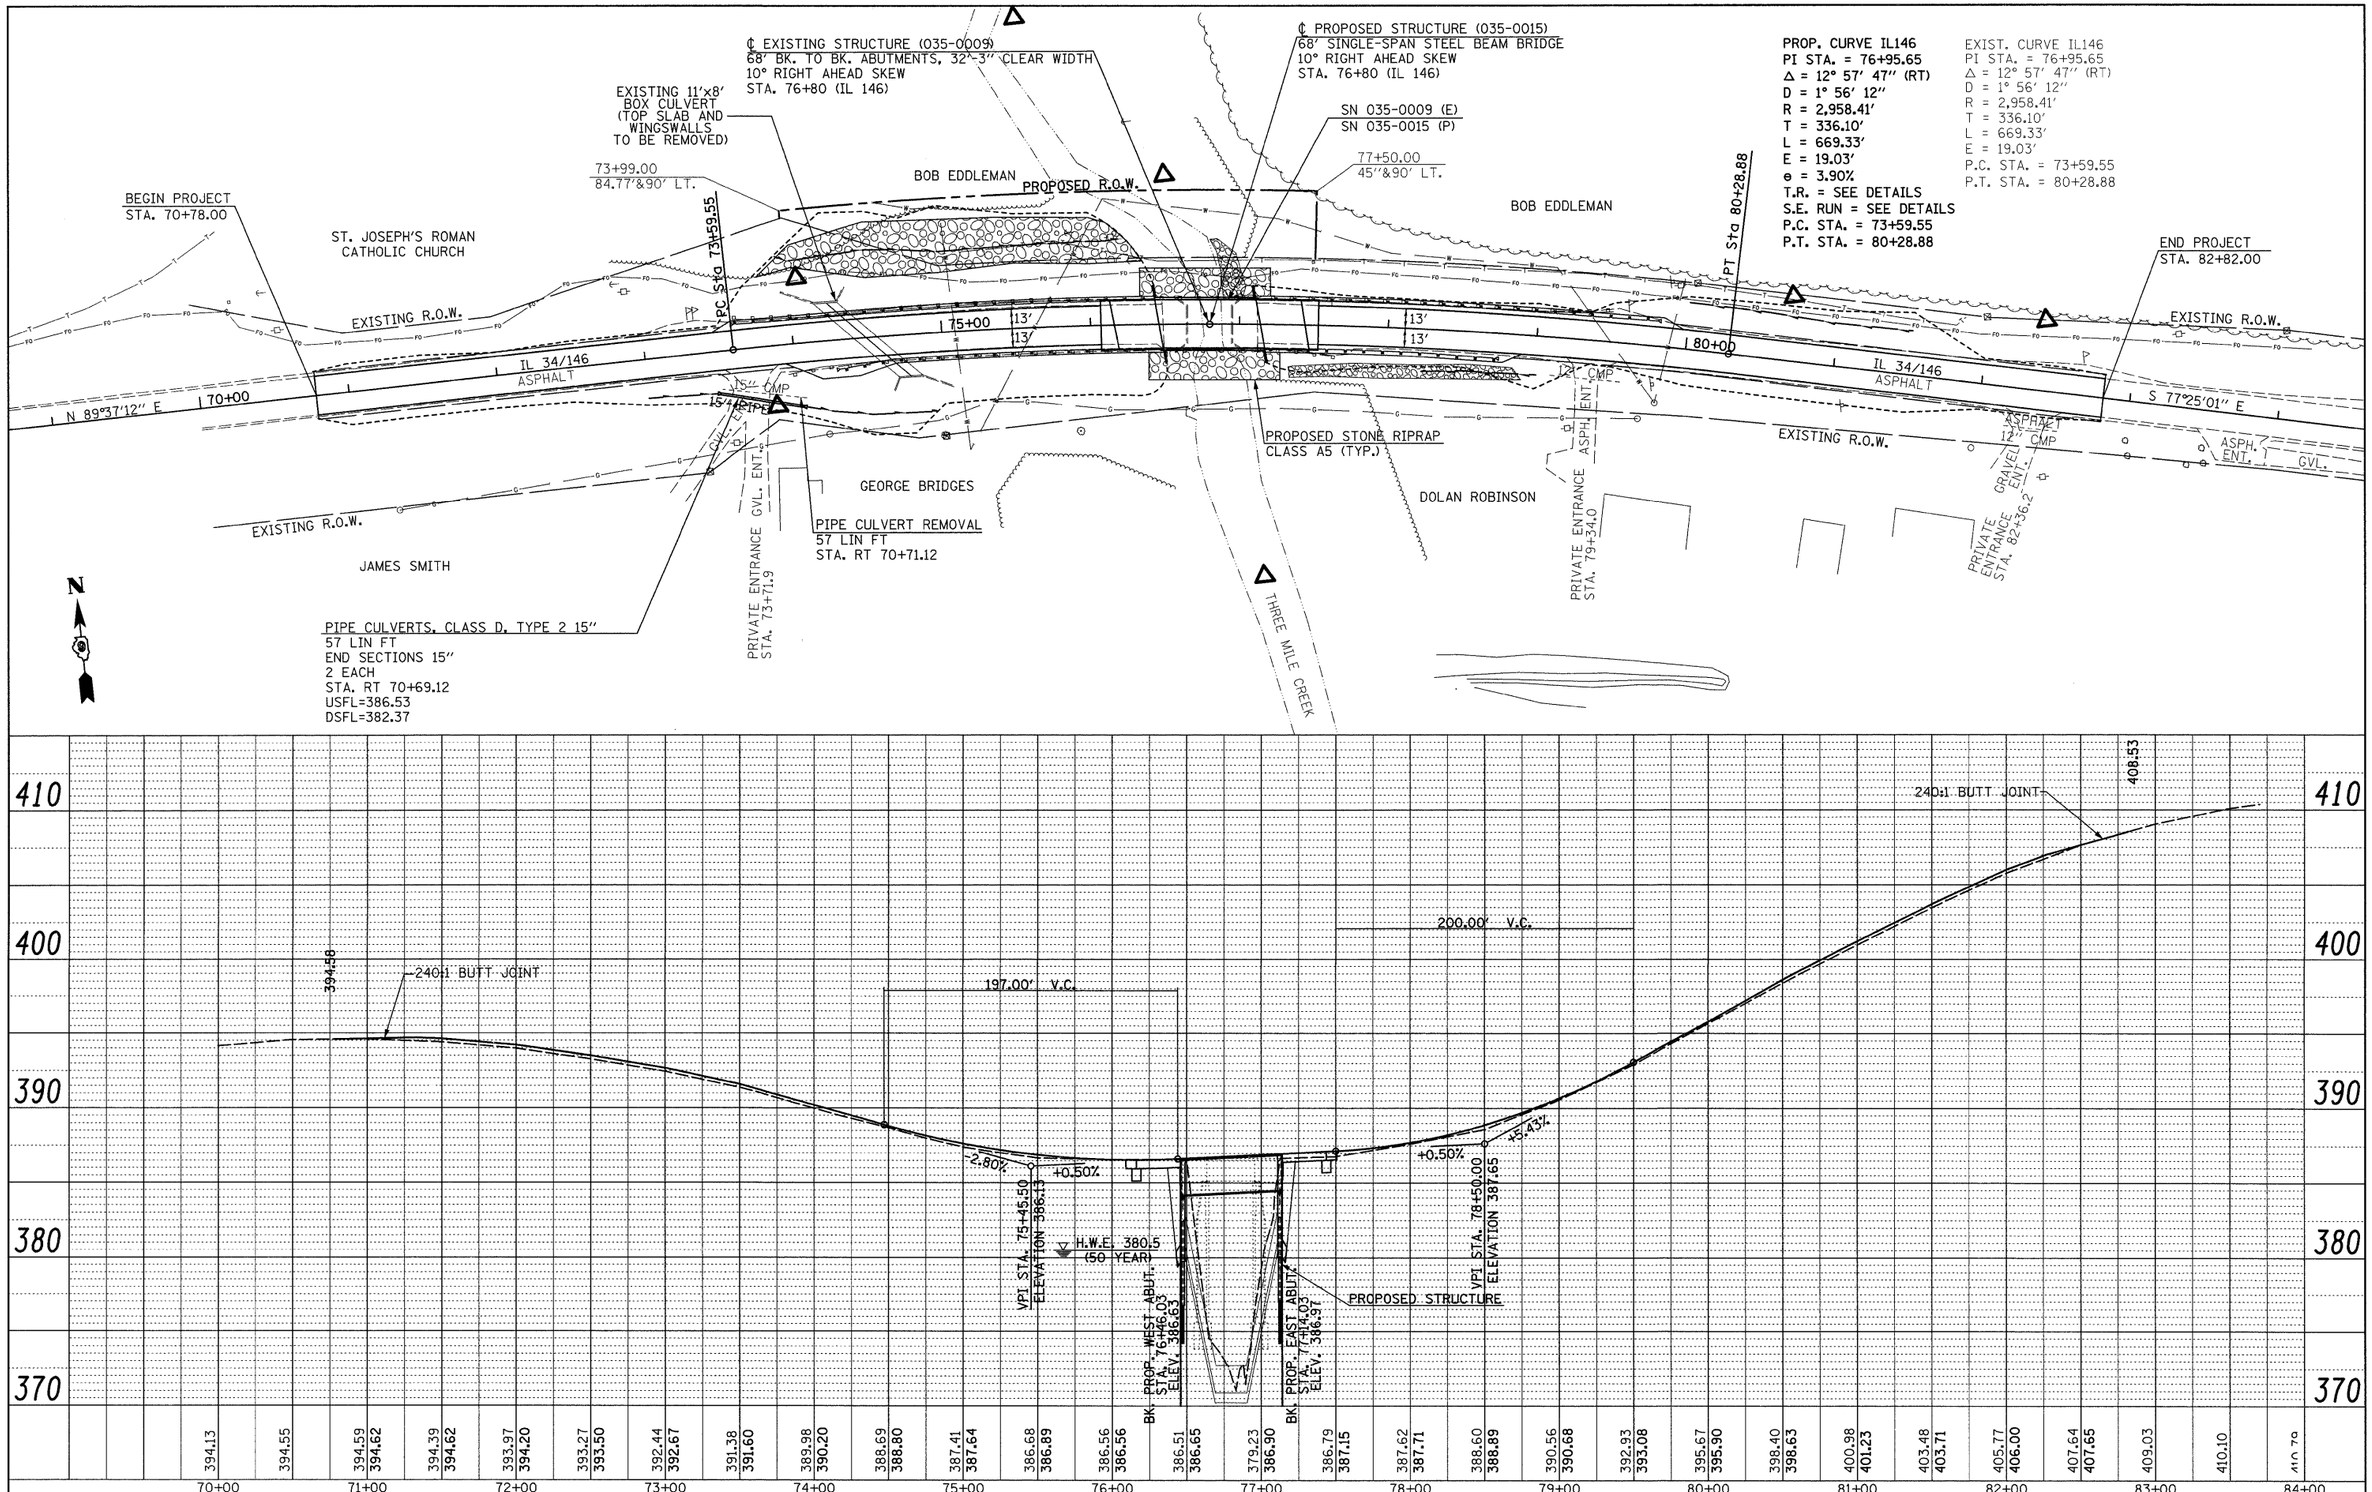

FILE NAME = $FILEL$	USER NAME = $USER$	DESIGNED -	REVISED -
		DRAWN -	REVISED -
	PLOT SCALE = $SCALE$	CHECKED -	REVISED -
	PLOT DATE = $DATE$	DATE -	REVISED -

STATE OF ILLINOIS
DEPARTMENT OF TRANSPORTATION

PLAN AND PROFILE
IL 34 /146 OVER THREE MILE CREEK

SCALE: | SHEET NO. OF SHEETS | STA. 69+00 TO STA. 84+00

F.A.P. RTE.	SECTION	COUNTY	TOTAL SHEETS	SHEET NO.
885	5B-1	HARDIN	48	8
		CONTRACT NO. 98949		
FED. ROAD DIST. NO.	ILLINOIS	FED. AID PROJECT		