CONTRACT NO. 28985

F.A.P. RTE.	SECTION	COUNTY	TOTAL SHEETS	SHEET NO.
331	*	JACKSON	23	17
STA. _____		TO STA. _____		
FED. ROAD DIST. NO. _	ILLINOIS	FED. AID PROJECT		

* (12-3)RS-2,(4-5)RS-3

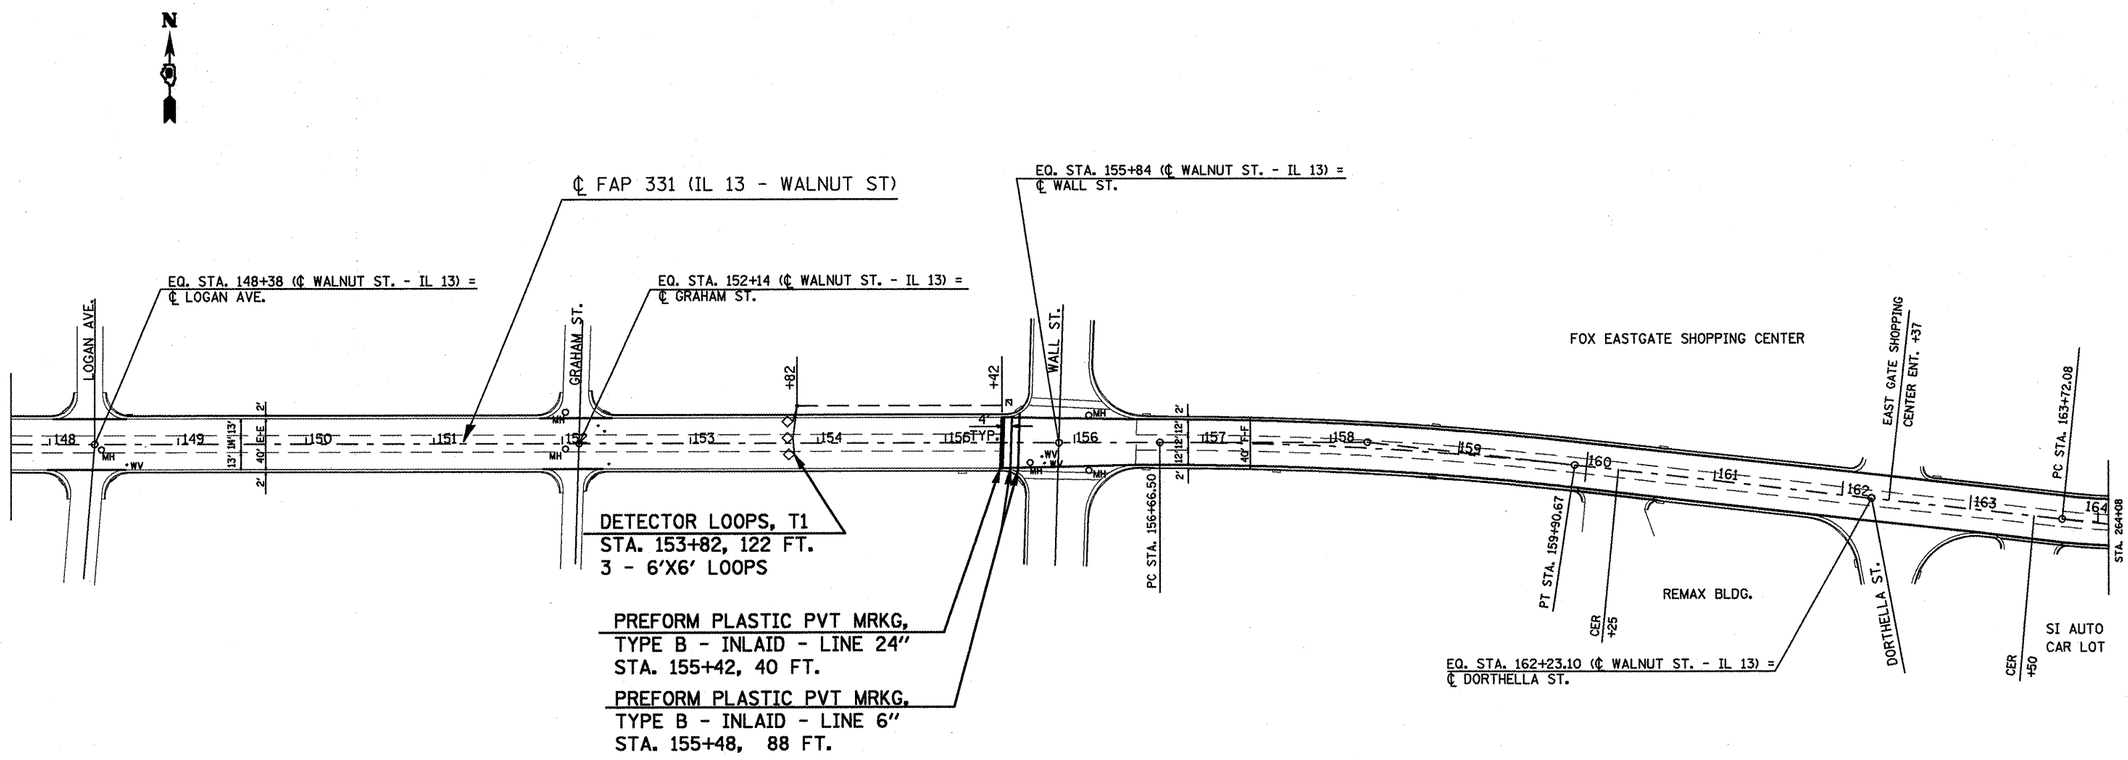

PLOT DATE = 12/4/2008
FILE NAME = c:\projects\proj\xxxxx\dgn\xxxxx.dgn
PLOT SCALE = 100.000 ' / IN.
USER NAME = xxxxx

PLAN LAYOUT – STA. 147+70 TO STA. 164+08