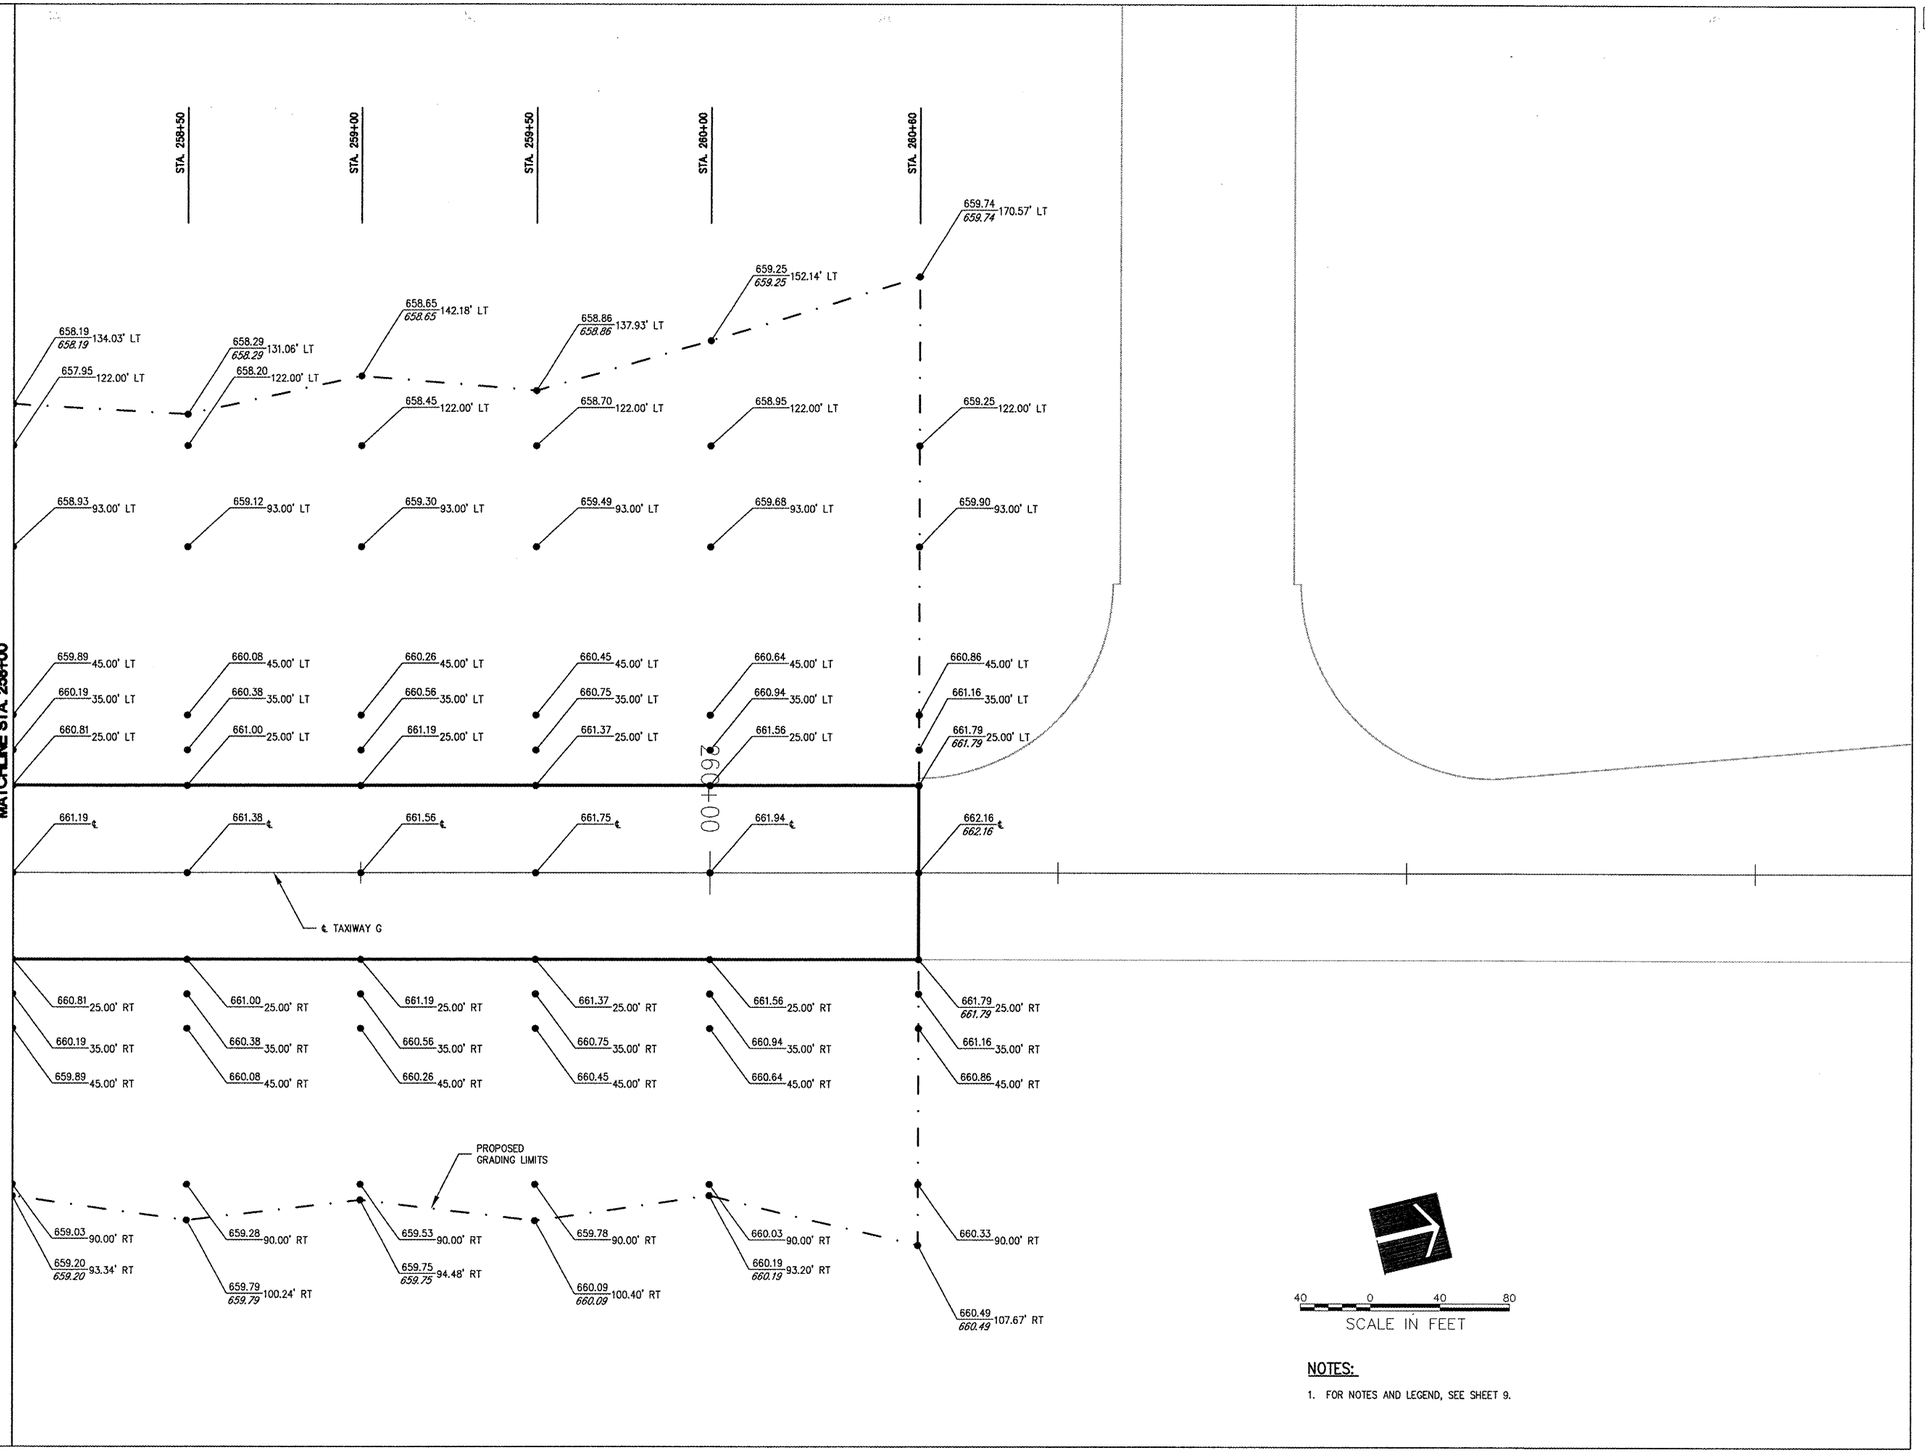

NOTES:

1. FOR NOTES AND LEGEND, SEE SHEET 9.

LE040

HANSON

HANSON PROFESSIONAL SERVICES INC.

815 Commerce Drive, Suite 200
Oak Brook, Illinois 60523
Telephone: 630.990.3800
Fax: 630.990.3801

Illinois Professional Design Firm
Registration No. 184-001084

© Copyright Hanson Professional Service Inc. 2008

Chicago-Romeoville Airport

JOLIET REGIONAL PORT DISTRICT

1 George Michas Drive
Romeoville, Illinois 60446
Telephone: 815.838.9497
Fax: 815.838.9524

COMPLETE TAXIWAY G

AIP PROJECT NO. 3-17-0140-B43
IDA PROJECT NO. LOT-3883

No.	Drawing Issue Description	Date	By

Date

JANUARY 30, 2009

Sheet Title

STAKING PLAN TAXIWAY G STA. 258+00 THRU STA. 263+00

08A0122
Project Number

LDH	06/30/08	Layout By / Date
LDH	06/30/08	Designed By / Date
RMH	01/30/09	Reviewed By / Date
LDH	---- / ----	Drawn By

11
Sheet No.

I:\08JOBS\00940\08A0122\DRAWINGS\SHEETS\17-STAKING PLAN.DWG FEB 27, 2009 11:02AM HAUSMOBBZ