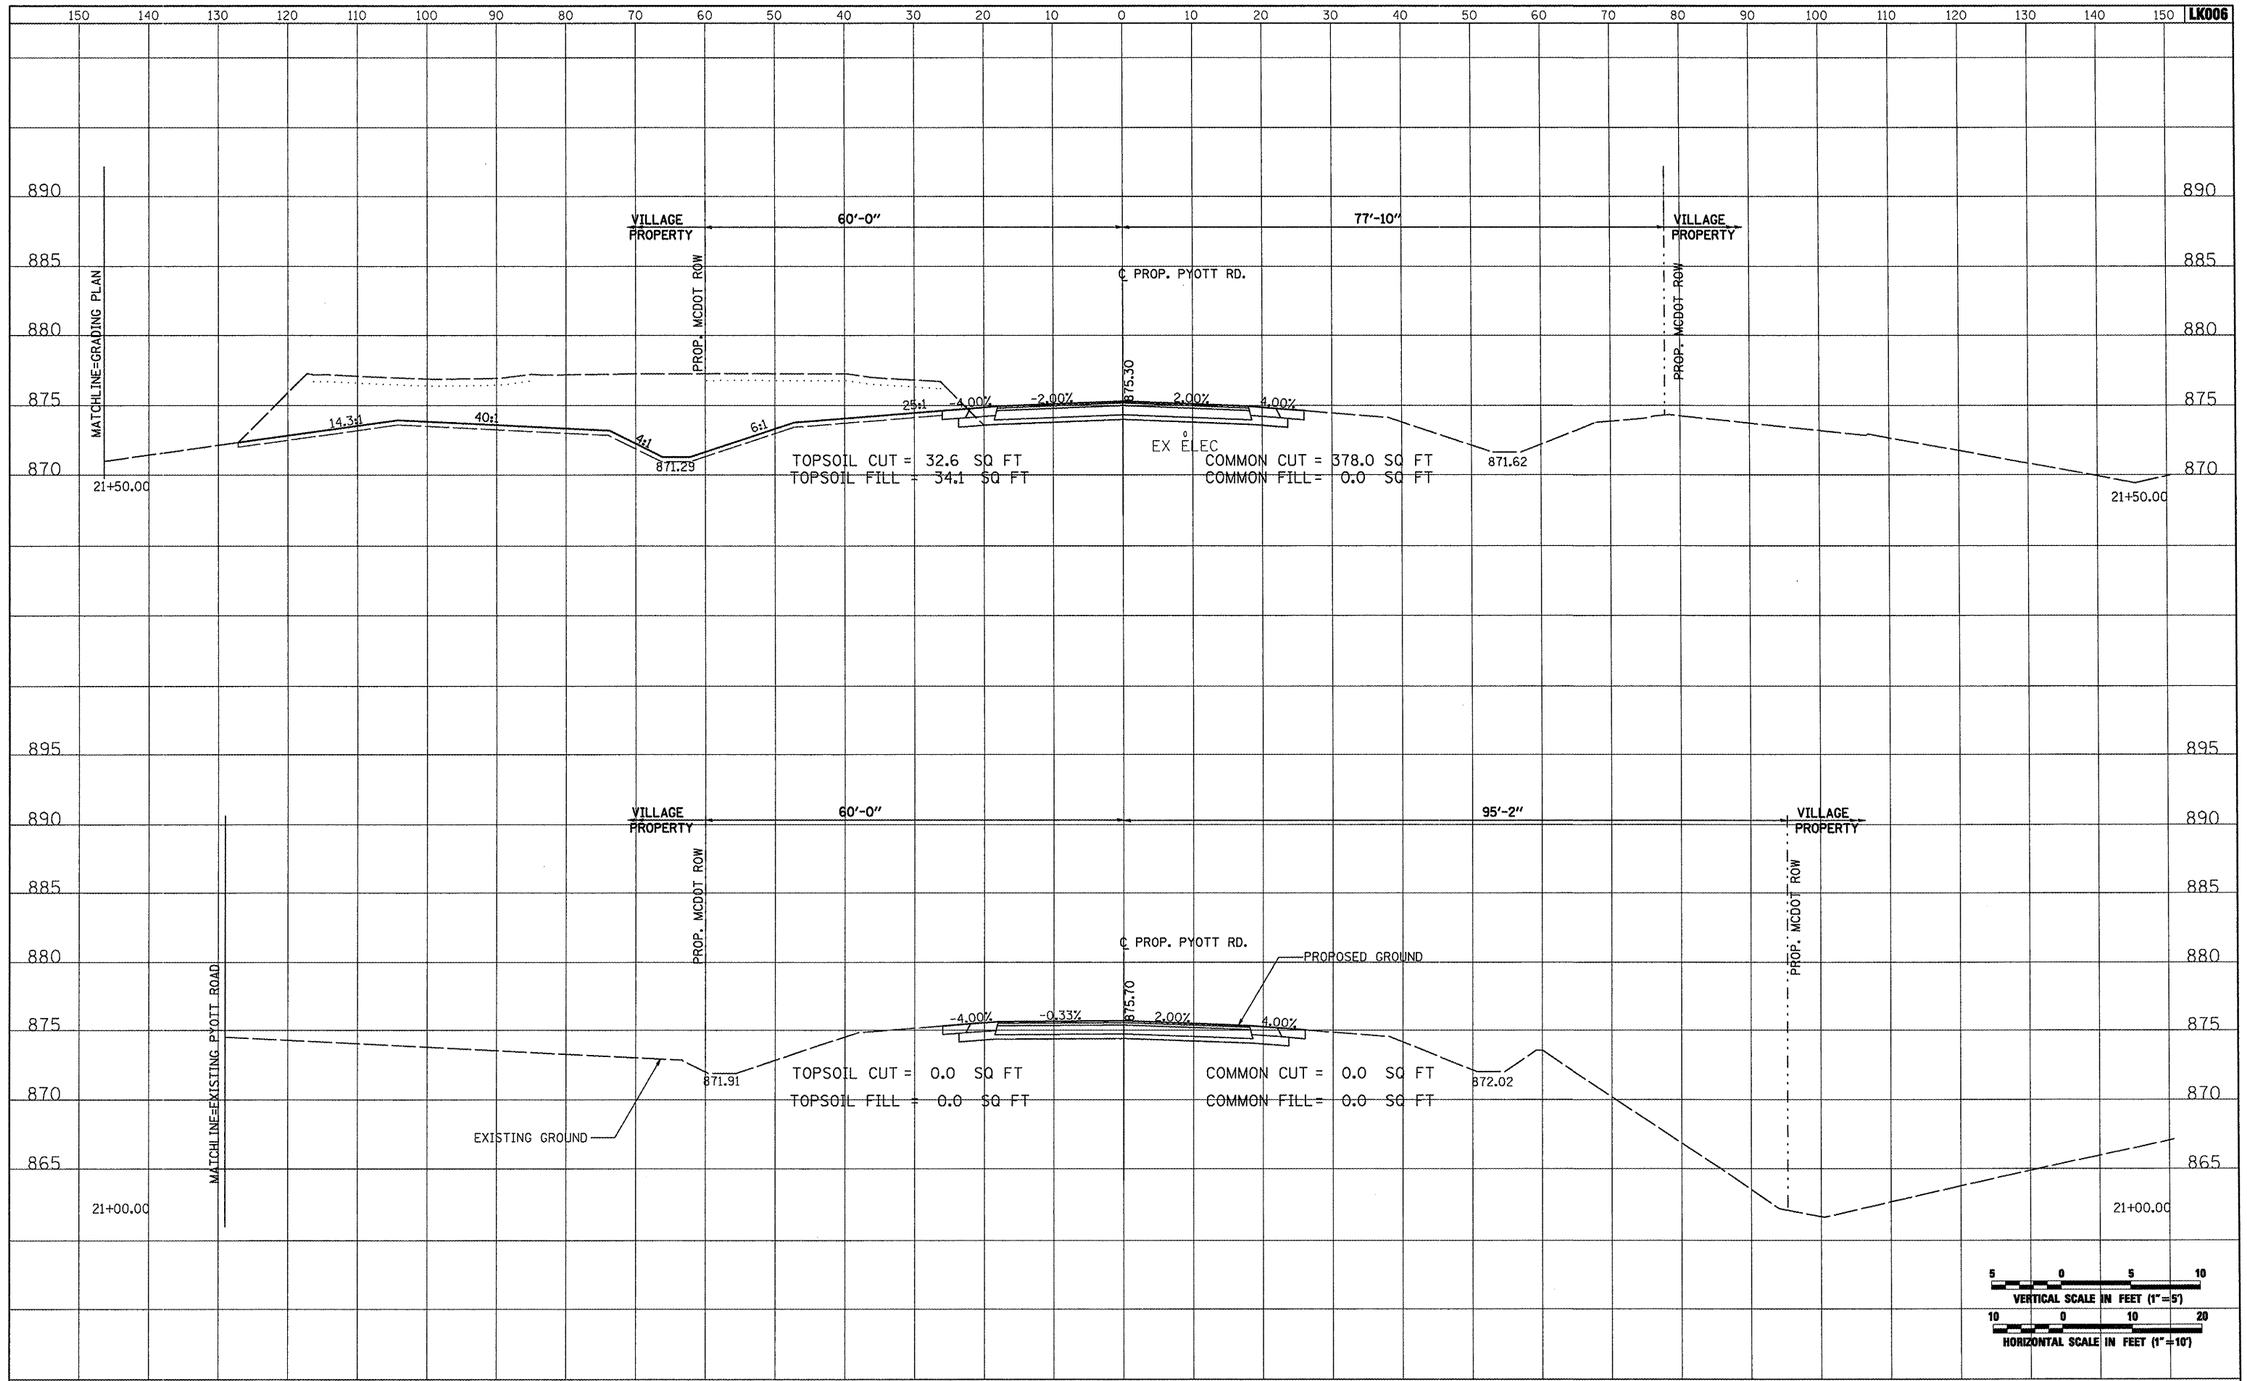

FILE NAME = I:\05Jobs\00841\0588021\Civil Part B\Sheets\CROSSSECTIONS.sht	USER NAME = Blain01219	DESIGNED - BLB	REVISED -	VILLAGE OF LAKE IN THE HILLS, ILLINOIS	CROSS SECTIONS PROPOSED PYOTT ROAD
	PLOT SCALE = 20.0000 ' / IN.	DRAWN - CBP	REVISED -		
	PLOT DATE = 02\25\2009, 01:51 PM	CHECKED - LDH	REVISED -		
		DATE - 05/21/08	REVISED -		SCALE: AS SHOWN — STA. 21+00.00 TO STA. 21+50.00

COUNTY	TOTAL SHEETS	SHEET NO.
MCHENRY	143	65

FEDERAL AIP. NO. 3-17-0112-B10 ILLINOIS IDA NO. 3CK-3807

FINAL SURVEY — NOTE BOOK NO. — SURVEYED — PLOTTED — TEMPLATE — AREAS — AREAS CHECKED — BY — DATE

ORIGINAL SURVEY — NOTE BOOK NO. — SURVEYED — PLOTTED — TEMPLATE — AREAS — AREAS CHECKED — BY — DATE

HANSON Hanson Professional Services Inc.