LEGEND

- NEW 15" PCC PAVEMENT INLAY AND 3" BITUMINOUS PAVEMENT MILLING REMOVAL
- NEW BITUMINOUS SHOULDER PAVEMENT (4" BIT. / 11" AGGR. BASE)
- NEW LANDSCAPING (SEEDING / SOILGUARD)
- NEW VARIALBLE DEPTH BITUMINOUS TRANSITION

HORIZONTAL AND VERTICAL CONTROL

POINT NO.	NORTHING	EASTING	ELEVATION	DESCRIPTION
208	2011308.316	2587319.065	706.46	IRON PIN
209	2012050.076	2587272.150	716.48	IRON PIN
210	2012805.603	2587335.843	718.23	IRON PIN
211	2013354.033	2587298.819	721.48	IRON PIN

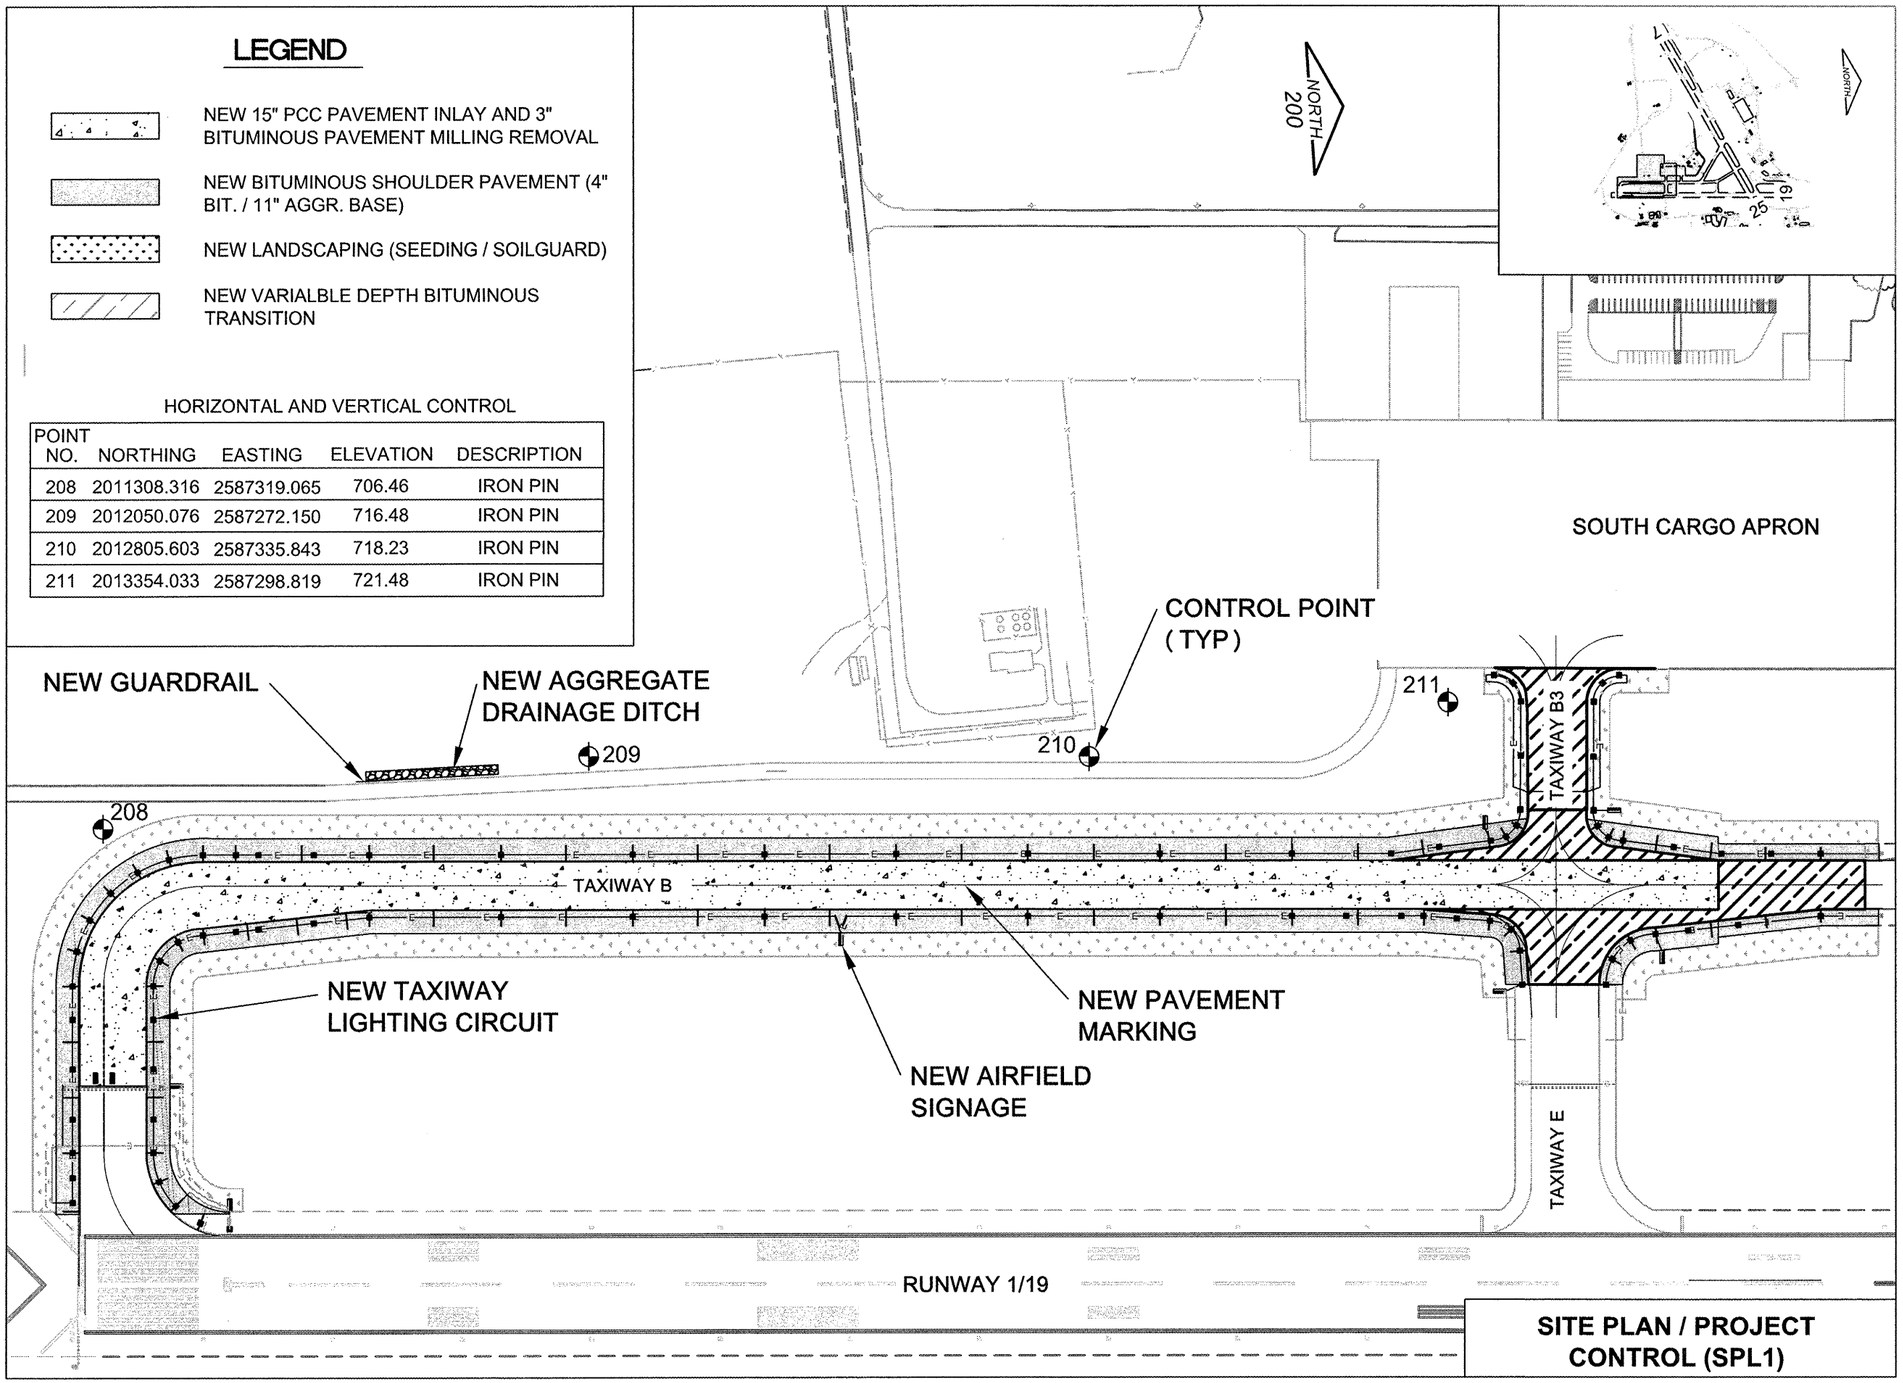

SITE PLAN / PROJECT CONTROL (SPL1)

RO016

CMT
CRAWFORD, MURPHY & TILLY, INC.
CONSULTING ENGINEERS
Copyright CMT, Inc.

Chicago Rockford International Airport

FLYRFD.COM

Rockford, Illinois

Greater Rockford Airport Authority

AIP: 3-17-0088-XX
RFD-3862

Rehab. Txy B South (Phase 1)

Revisions

	Date	Description

0 1
THIS BAR IS EQUAL TO 1" AT FULL SCALE (17 X 11).

DESIGN BY:	CMT- RFD
DRAWN BY:	CMT- RFD
CHECKED BY:	CMT- RFD
APPROVED BY:	JGP
DATE:	1-23-2009
JOB No:	06258-04-00

SITE PLAN / PROJECT CONTROL (SPL1)

3

SHEET 3 OF 52 SHEETS