PLAN
SURVEYED
ALIGNMENT CHECKED
NOTE BOOK
RT. OF WAY CHECKED
NO.
CADD FILE NAME
BY
DATE

PROFILE
SURVEYED
ALIGNMENT CHECKED
NOTE BOOK
GRADES CHECKED
B.M. NOTED
NO.
STRUCTURE NOTATIONS CHKD
BY
DATE

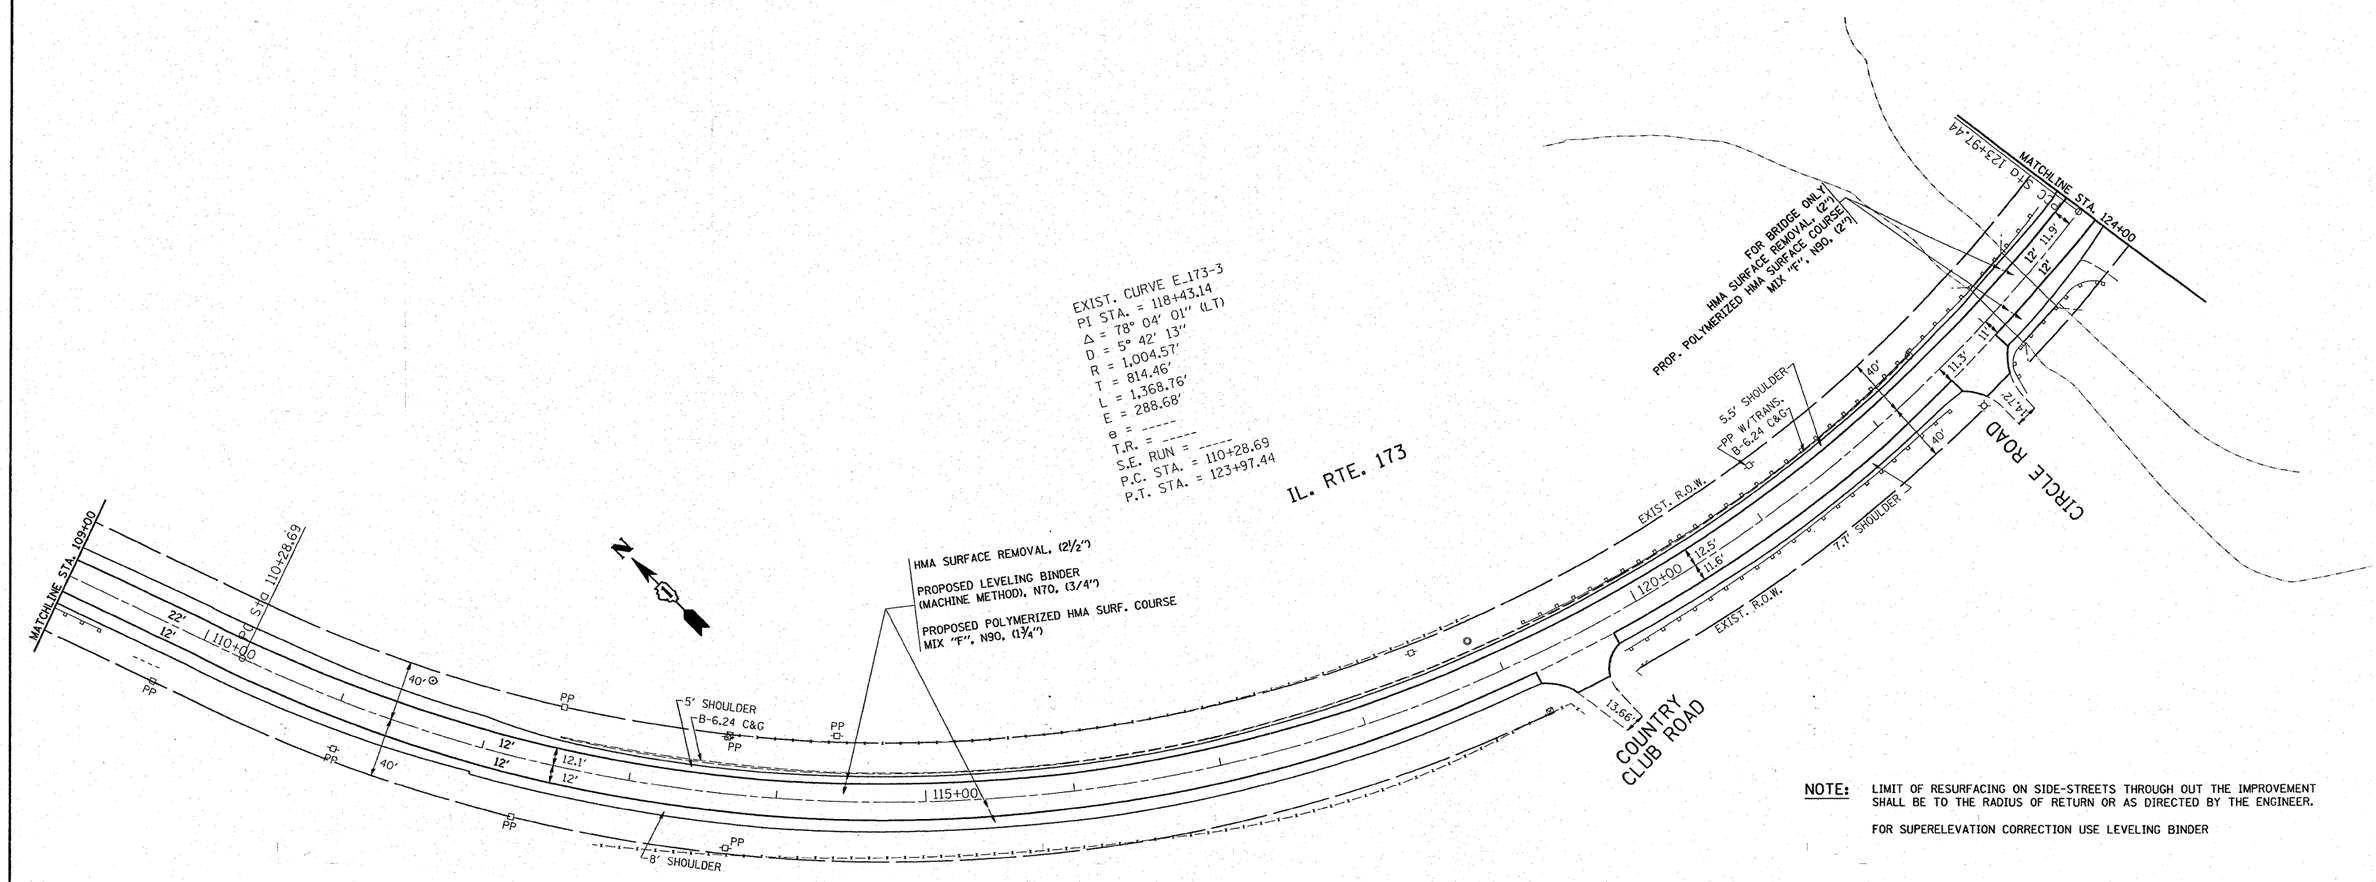

NOTE: LIMIT OF RESURFACING ON SIDE-STREETS THROUGH OUT THE IMPROVEMENT SHALL BE TO THE RADIUS OF RETURN OR AS DIRECTED BY THE ENGINEER.

FOR SUPERELEVATION CORRECTION USE LEVELING BINDER

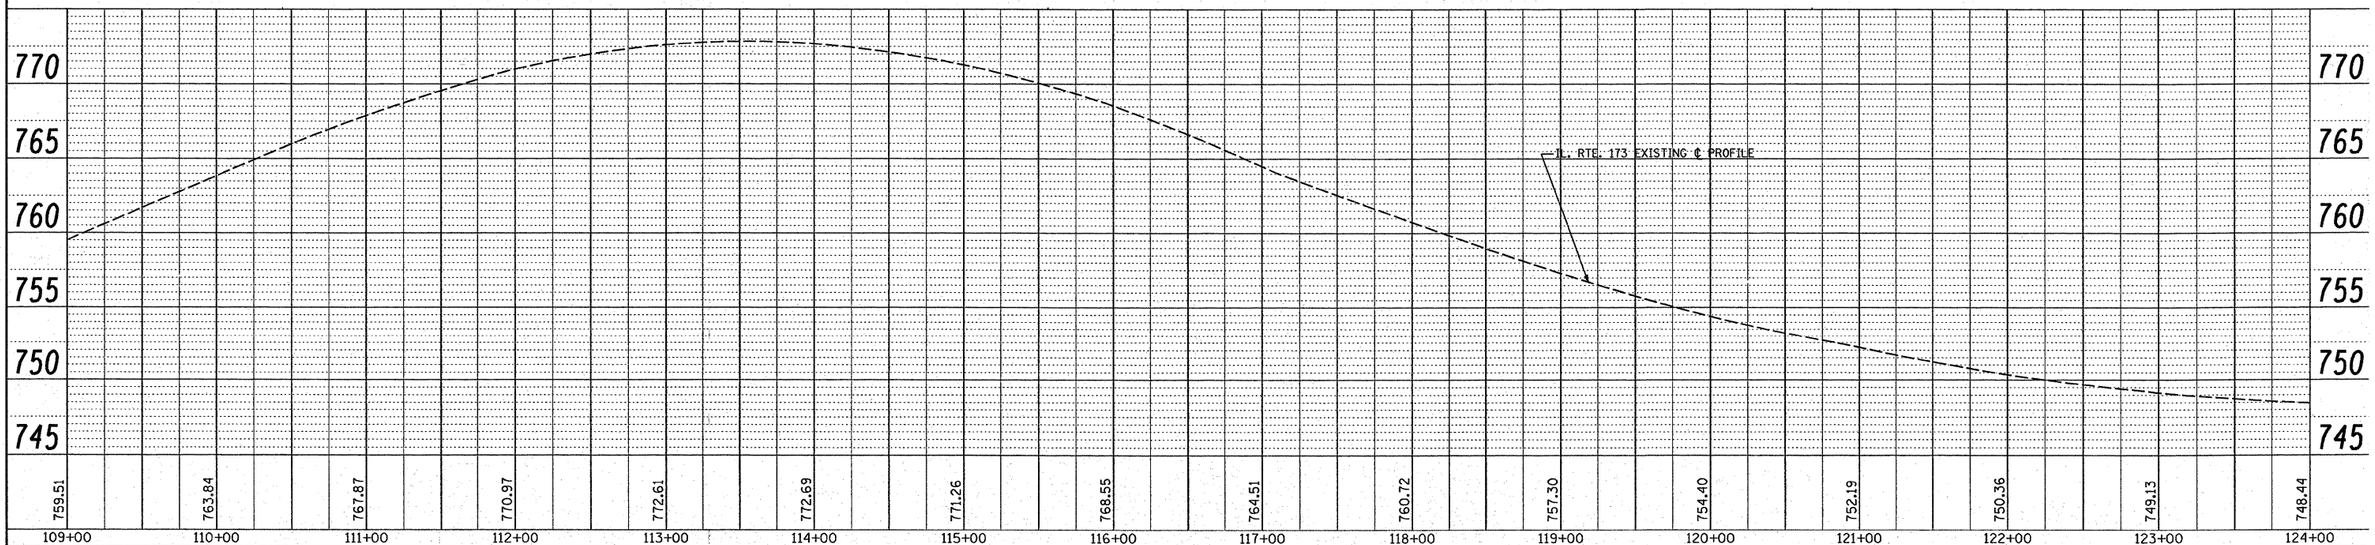

FILE NAME = c:\projects\dl101108\sh_rdwy.dgn	USER NAME = drivakosgn	DESIGNED -	REVISED -
		DRAWN -	REVISED -
	PLOT SCALE = 50.0000 ' / IN.	CHECKED -	REVISED -
	PLOT DATE = 1/31/2008	DATE -	REVISED -

STATE OF ILLINOIS
DEPARTMENT OF TRANSPORTATION

IL. RTE. 173 (FAP 303) (LAKE AVENUE TO ORCHARD STREET)
PLAN AND PROFILE

SCALE: 50H/5V:1" | SHEET NO. OF SHEETS | STA. 109+00 TO STA. 124+00

F.A.P RTE.	SECTION	COUNTY	TOTAL SHEETS	SHEET NO.
303	049-I	LAKE	49	10
	2007	CONTRACT NO. 60D39		
FED. ROAD DIST. NO. 1	ILLINOIS	FED. AID PROJECT		