F.A.P. RTE.	SECTION	COUNTY	TOTAL SHEETS	SHEET NO.
374	3268F-R-1	COOK	279	114
STA. 148+00.00		TO STA. 174+00.00		
FED. ROAD DIST. NO.	ILLINOIS	FED. AID PROJECT		

CONTRACT NO. 62387

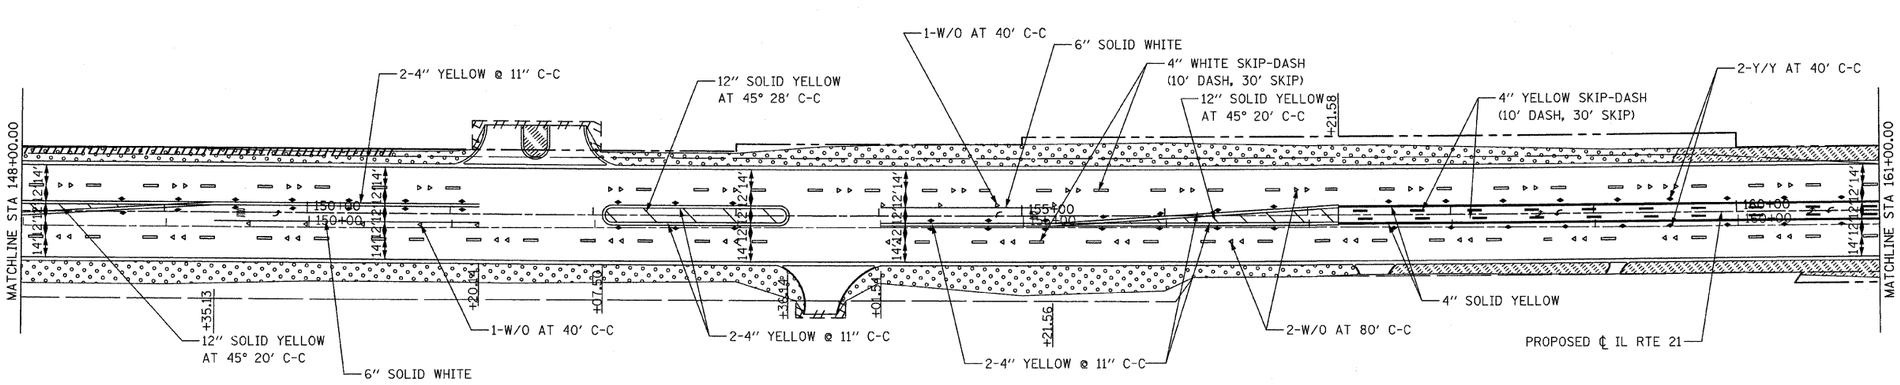

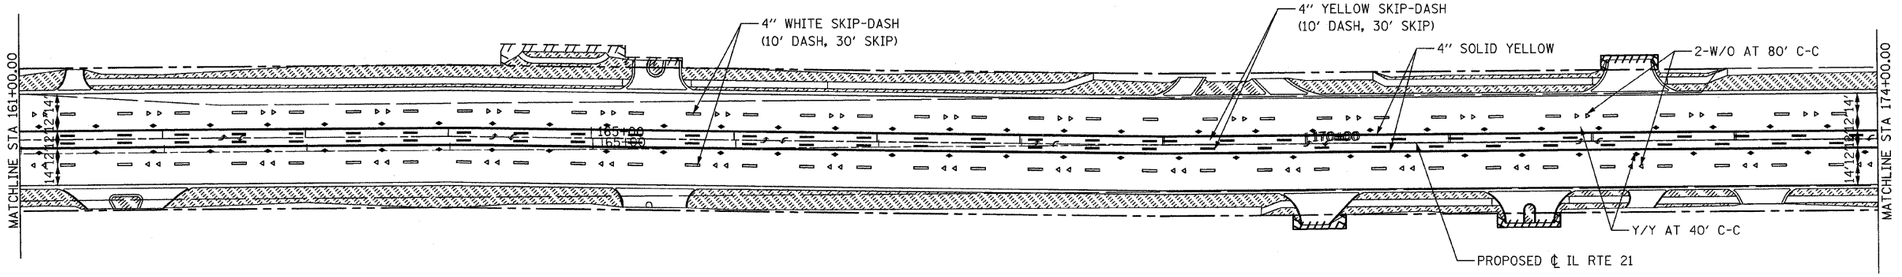

LEGEND:

PROPOSED RAISED REFLECTIVE PAVEMENT MARKERS — 30' 10 10 10 10 10'

WHITE / OPAQUE	W/O
YELLOW / YELLOW	Y/Y
	SODDING, SALT TOLERANT
	SEEDING, CLASS 2A
	SEEDING, CLASS 4

REVISIONS NAME	DATE

STV Incorporated
engineers/architects/scientists/construction managers
200 W Monroe - Suite 1650
Chicago, Illinois 60606

ILLINOIS DEPARTMENT OF TRANSPORTATION

PAVEMENT MARKING AND LANDSCAPING PLAN - 4

ILLINOIS ROUTE 21
STA 148+00.00 TO STA 174+00.00

0 50' 100'
1"= 50'

DATE: 02/05/08
DRAWN BY: RDT
CHECKED BY: GC