F.A.P. RTE.	SECTION	COUNTY	TOTAL SHEETS	SHEET NO.
374	3268F-R-1	COOK	279	127
STA. 174+00.00		TO STA. 187+00.00		
FED. ROAD DIST. NO.	ILLINOIS	FED. AID PROJECT		

CONTRACT NO. 62387

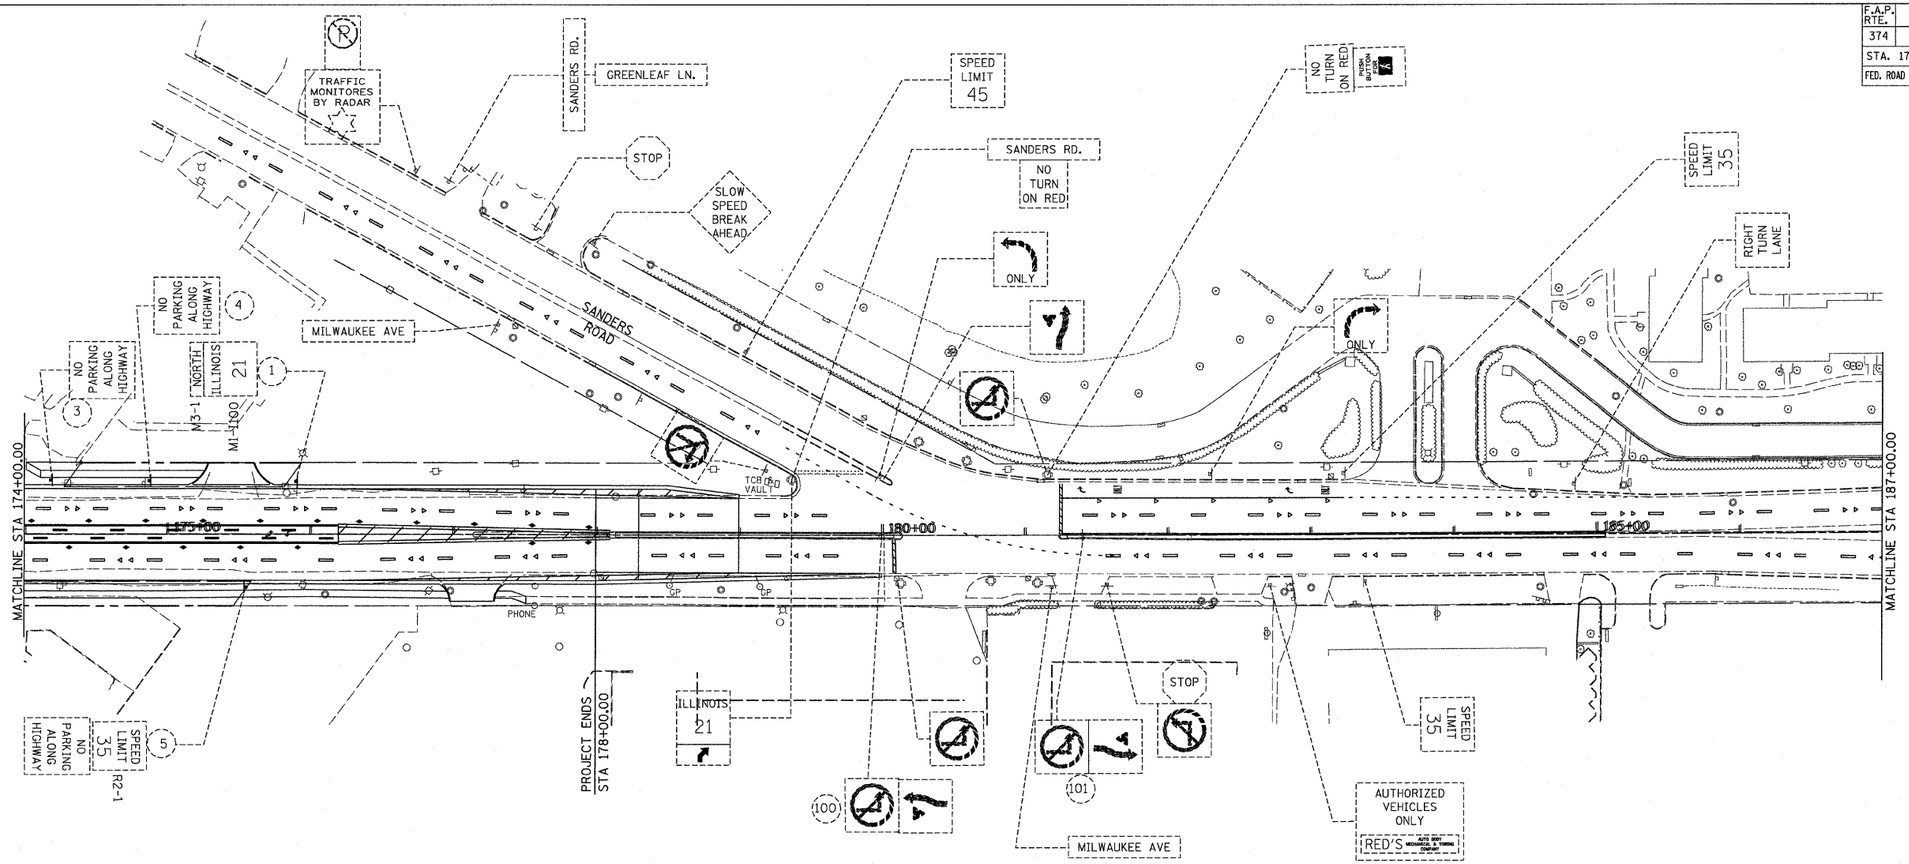

REVISIONS	
NAME	DATE

ILLINOIS DEPARTMENT OF TRANSPORTATION

PROPOSED SIGNING PLAN - 5

ILLINOIS ROUTE 21
STA 174+00.00 TO STA 187+00.00

0 50′ 100′
1″= 50′

DATE: 02/05/08
DRAWN BY: RDT
CHECKED BY: MK

STV Incorporated
engineers/architects/scientists/construction managers
200 W Monroe - Suite 1650
Chicago, Illinois 60606