ORIGINAL SURVEY		BY	DATE
NOTE BOOK	SURVEYED		
	PLOTTED		
	TEMPLATE		
	AREAS		
NO.	AREAS CHECKED		

FINAL SURVEY		BY	DATE
NOTE BOOK	SURVEYED		
	PLOTTED		
	TEMPLATE		
	AREAS		
NO.	AREAS CHECKED		

BOWMAN, BARRETT & ASSOCIATES INC
CONSULTING ENGINEERS
Chicago, Illinois
312.228.0100
www.bbandainc.com

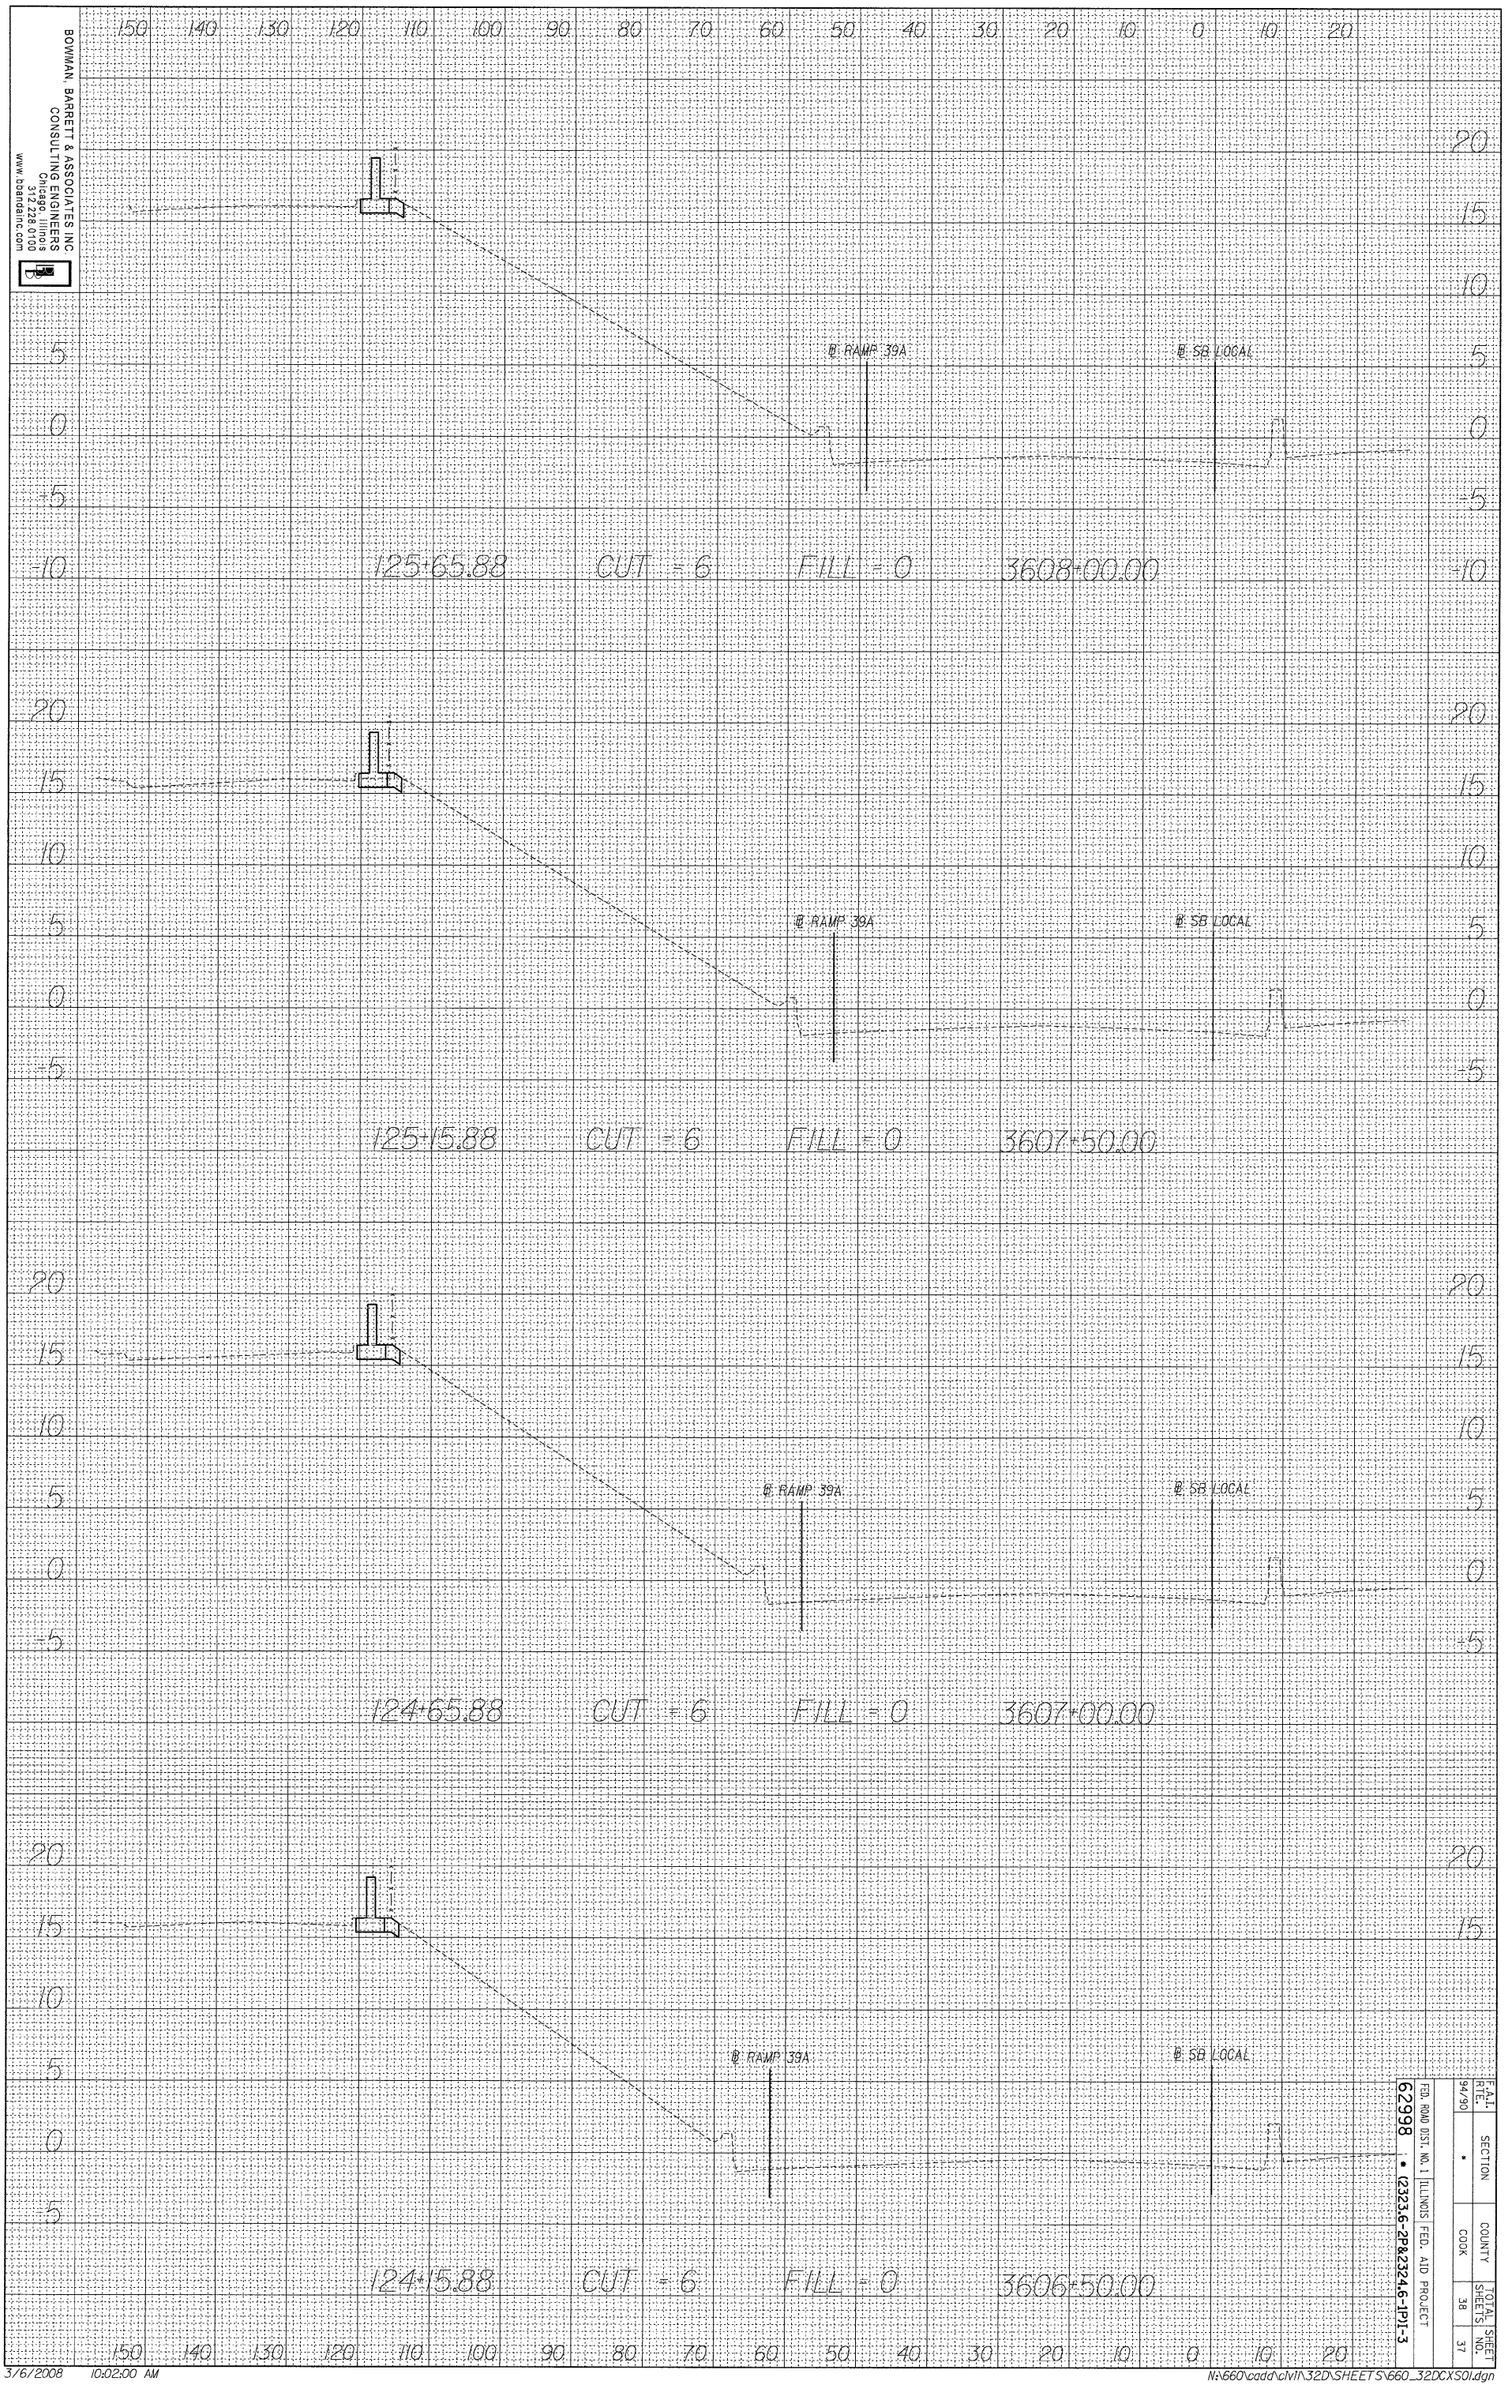

F.A.I. RTE.	SECTION	COUNTY	TOTAL SHEETS	SHEET NO.
94/90	*	COOK	38	37

FED. ROAD DIST. NO. 1 ILLINOIS FED. AID PROJECT
62998 • (2323.6-2P&2324.6-1P)I-3

3/6/2008 10:02:00 AM

N:\660\cadd\civil\32D\SHEETS\660_32DCXS01.dgn

REVISED 3-6-08