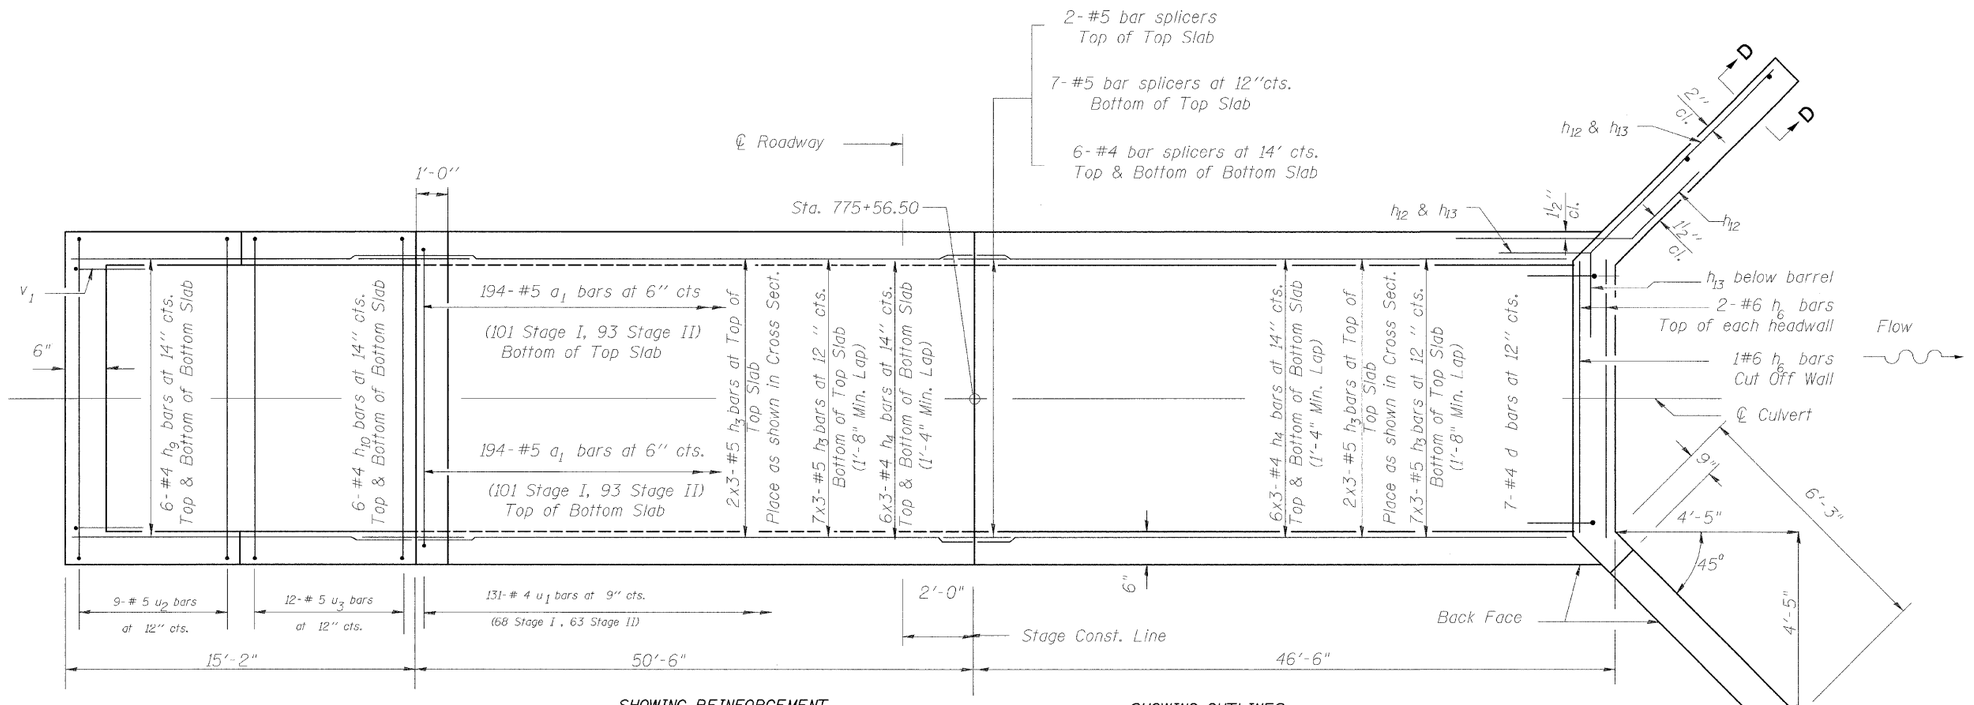

SHOWING REINFORCEMENT

PLAN

SHOWING OUTLINES

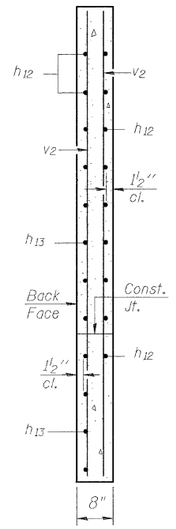

SECTION D-D

FILE NAME = #FILE#	USER NAME = #USER#	DESIGNED -	REVISED -	**STATE OF ILLINOIS DEPARTMENT OF TRANSPORTATION**	CULVERT DETAILS			F.A.P RTE.	SECTION	COUNTY	TOTAL SHEETS / SHEET NO.
		DRAWN -	REVISED -					638	136T	HENRY	34 / 23
	PLOT SCALE = #SCALE#	CHECKED -	REVISED -								CONTRACT NO. 64C57
	PLOT DATE = #DATE#	DATE -	REVISED -		SCALE:	SHEET NO. OF SHEETS	STA. TO STA.	FED. ROAD DIST. NO.	ILLINOIS	FED. AID PROJECT	

...\D2 Culvert Henry.dgn 3/20/2008 3:05:29 PM