STAGE I

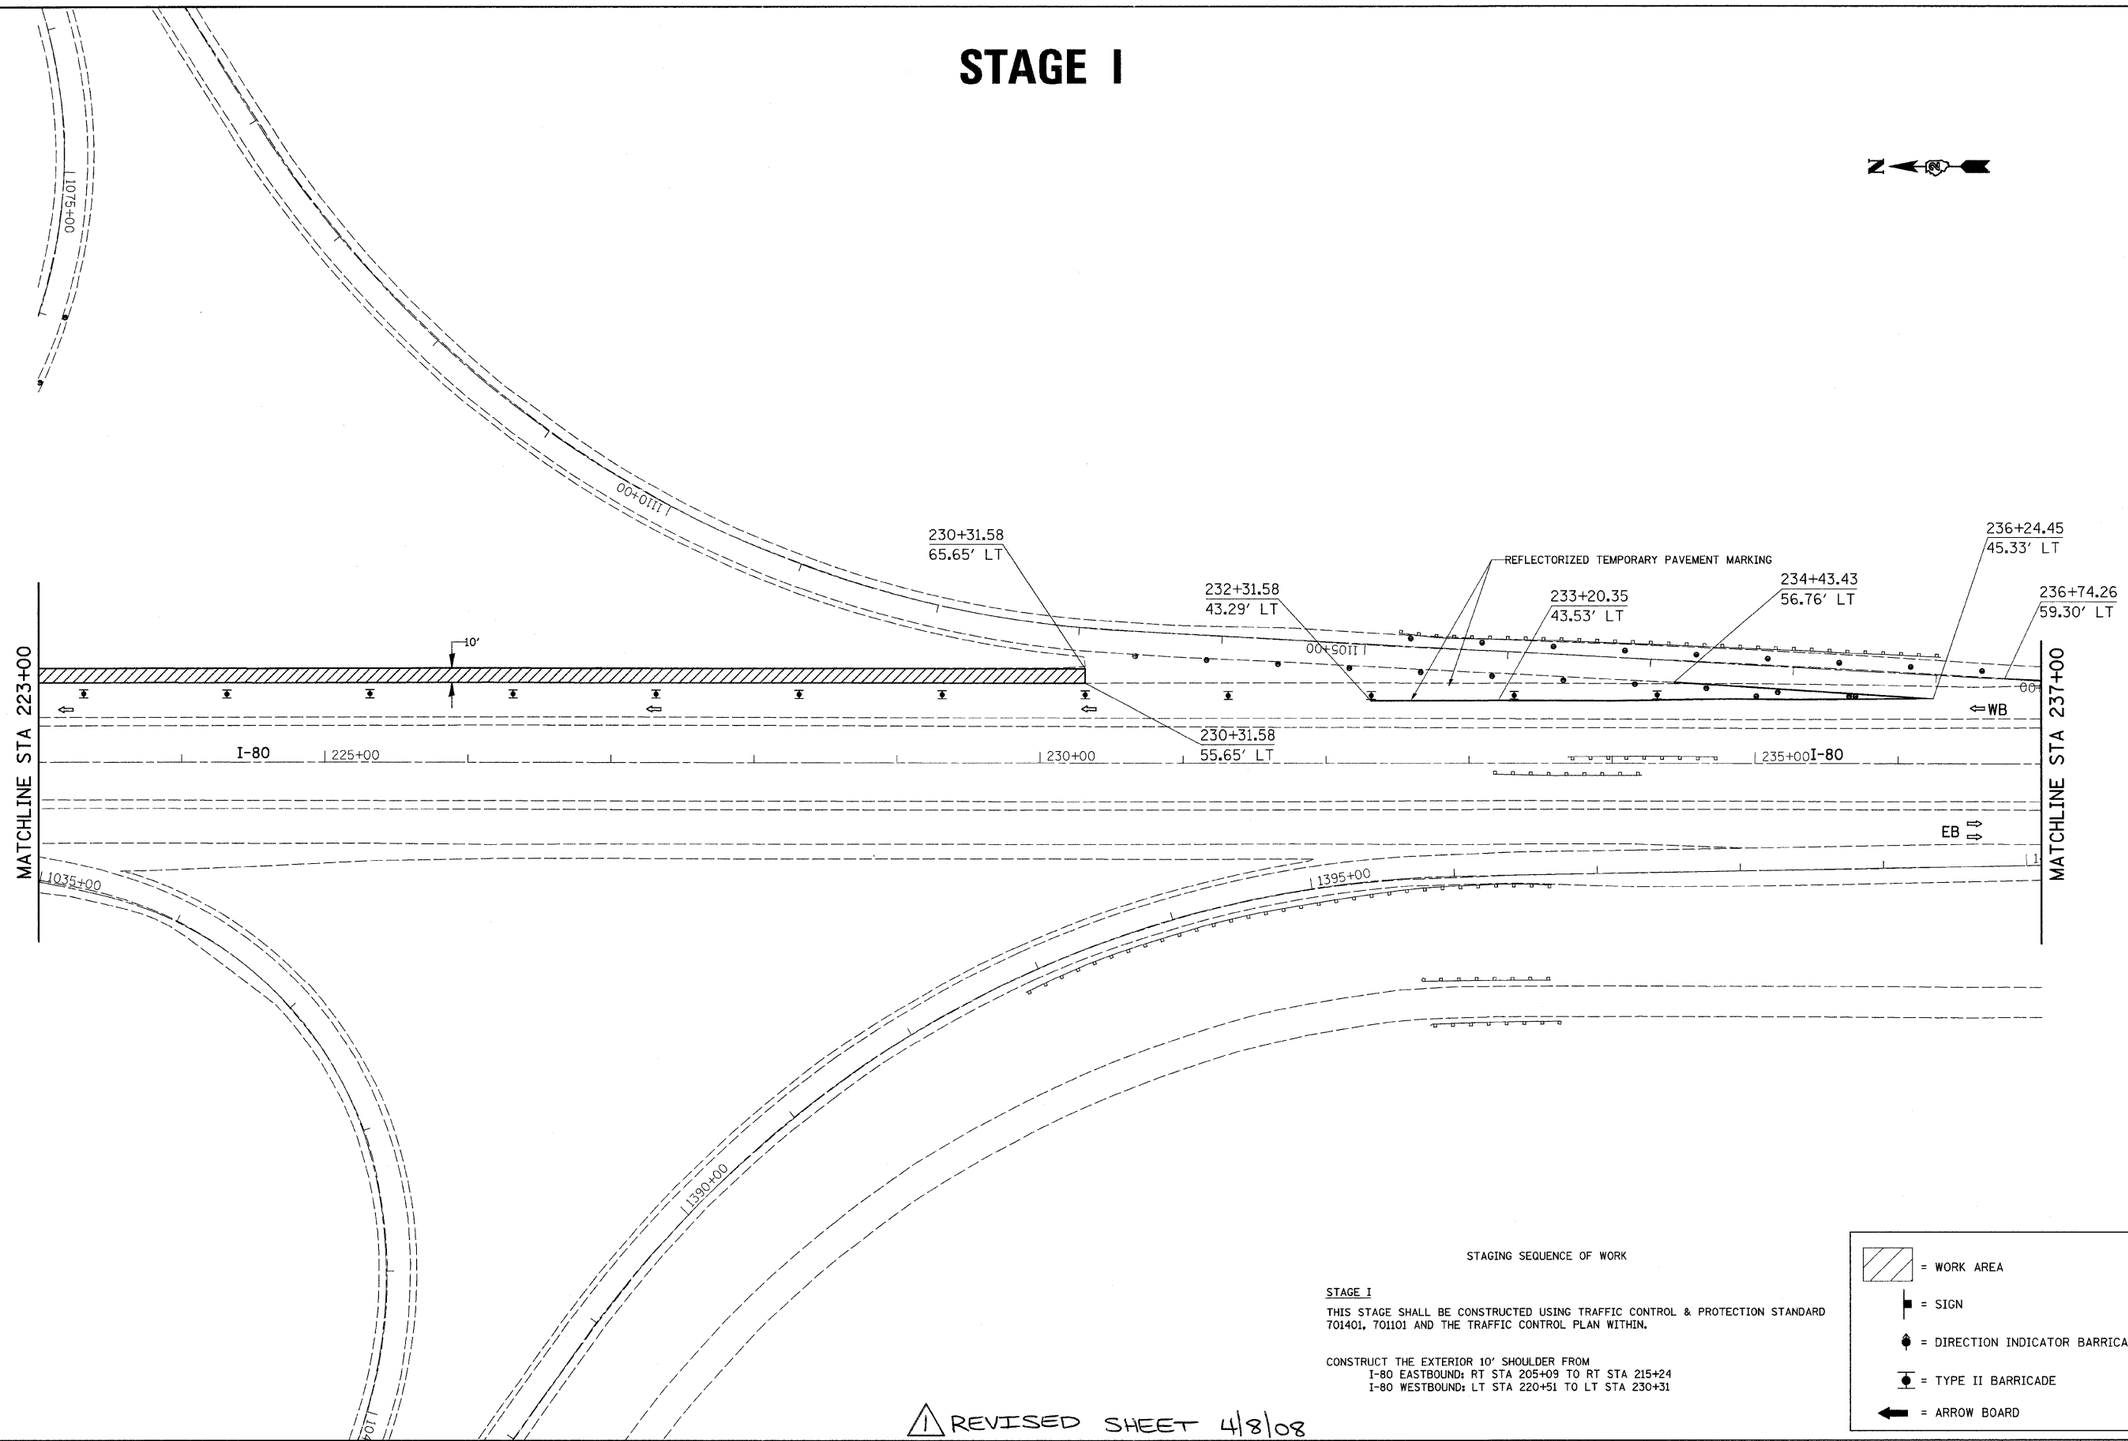

STAGING SEQUENCE OF WORK

STAGE I

THIS STAGE SHALL BE CONSTRUCTED USING TRAFFIC CONTROL & PROTECTION STANDARD 701401, 701101 AND THE TRAFFIC CONTROL PLAN WITHIN.

CONSTRUCT THE EXTERIOR 10' SHOULDER FROM
I-80 EASTBOUND: RT STA 205+09 TO RT STA 215+24
I-80 WESTBOUND: LT STA 220+51 TO LT STA 230+31

= WORK AREA
= SIGN
= DIRECTION INDICATOR BARRICADE
= TYPE II BARRICADE
= ARROW BOARD

1 REVISED SHEET 4/8/08

FILE NAME = C:\Projects\p202407\d00407stg.dgn	USER NAME = jordanhd	DESIGNED -	REVISED -	STATE OF ILLINOIS DEPARTMENT OF TRANSPORTATION	I-80 STAGE I	F.A.I. RTE.	SECTION	COUNTY	TOTAL SHEETS	SHEET NO.
		DRAWN -	REVISED -			80	81-1HBY-D	ROCK ISLAND	120	58
	PLOT SCALE = 50.0000 ' / IN.	CHECKED -	REVISED -					CONTRACT NO. 64C74		
	PLOT DATE = Tue Apr 01 13:46:58 2008	DATE -	REVISED -		SCALE: SHEET NO. OF SHEETS STA. TO STA.	FED. ROAD DIST. NO.	ILLINOIS	FED. AID PROJECT		