FINAL SURVEY	BY	DATE
NOTE BOOK	SURVEYED	
NO.	PLOTTED	
	TEMPLATE	
	AREAS	
	AREAS CHECKED	

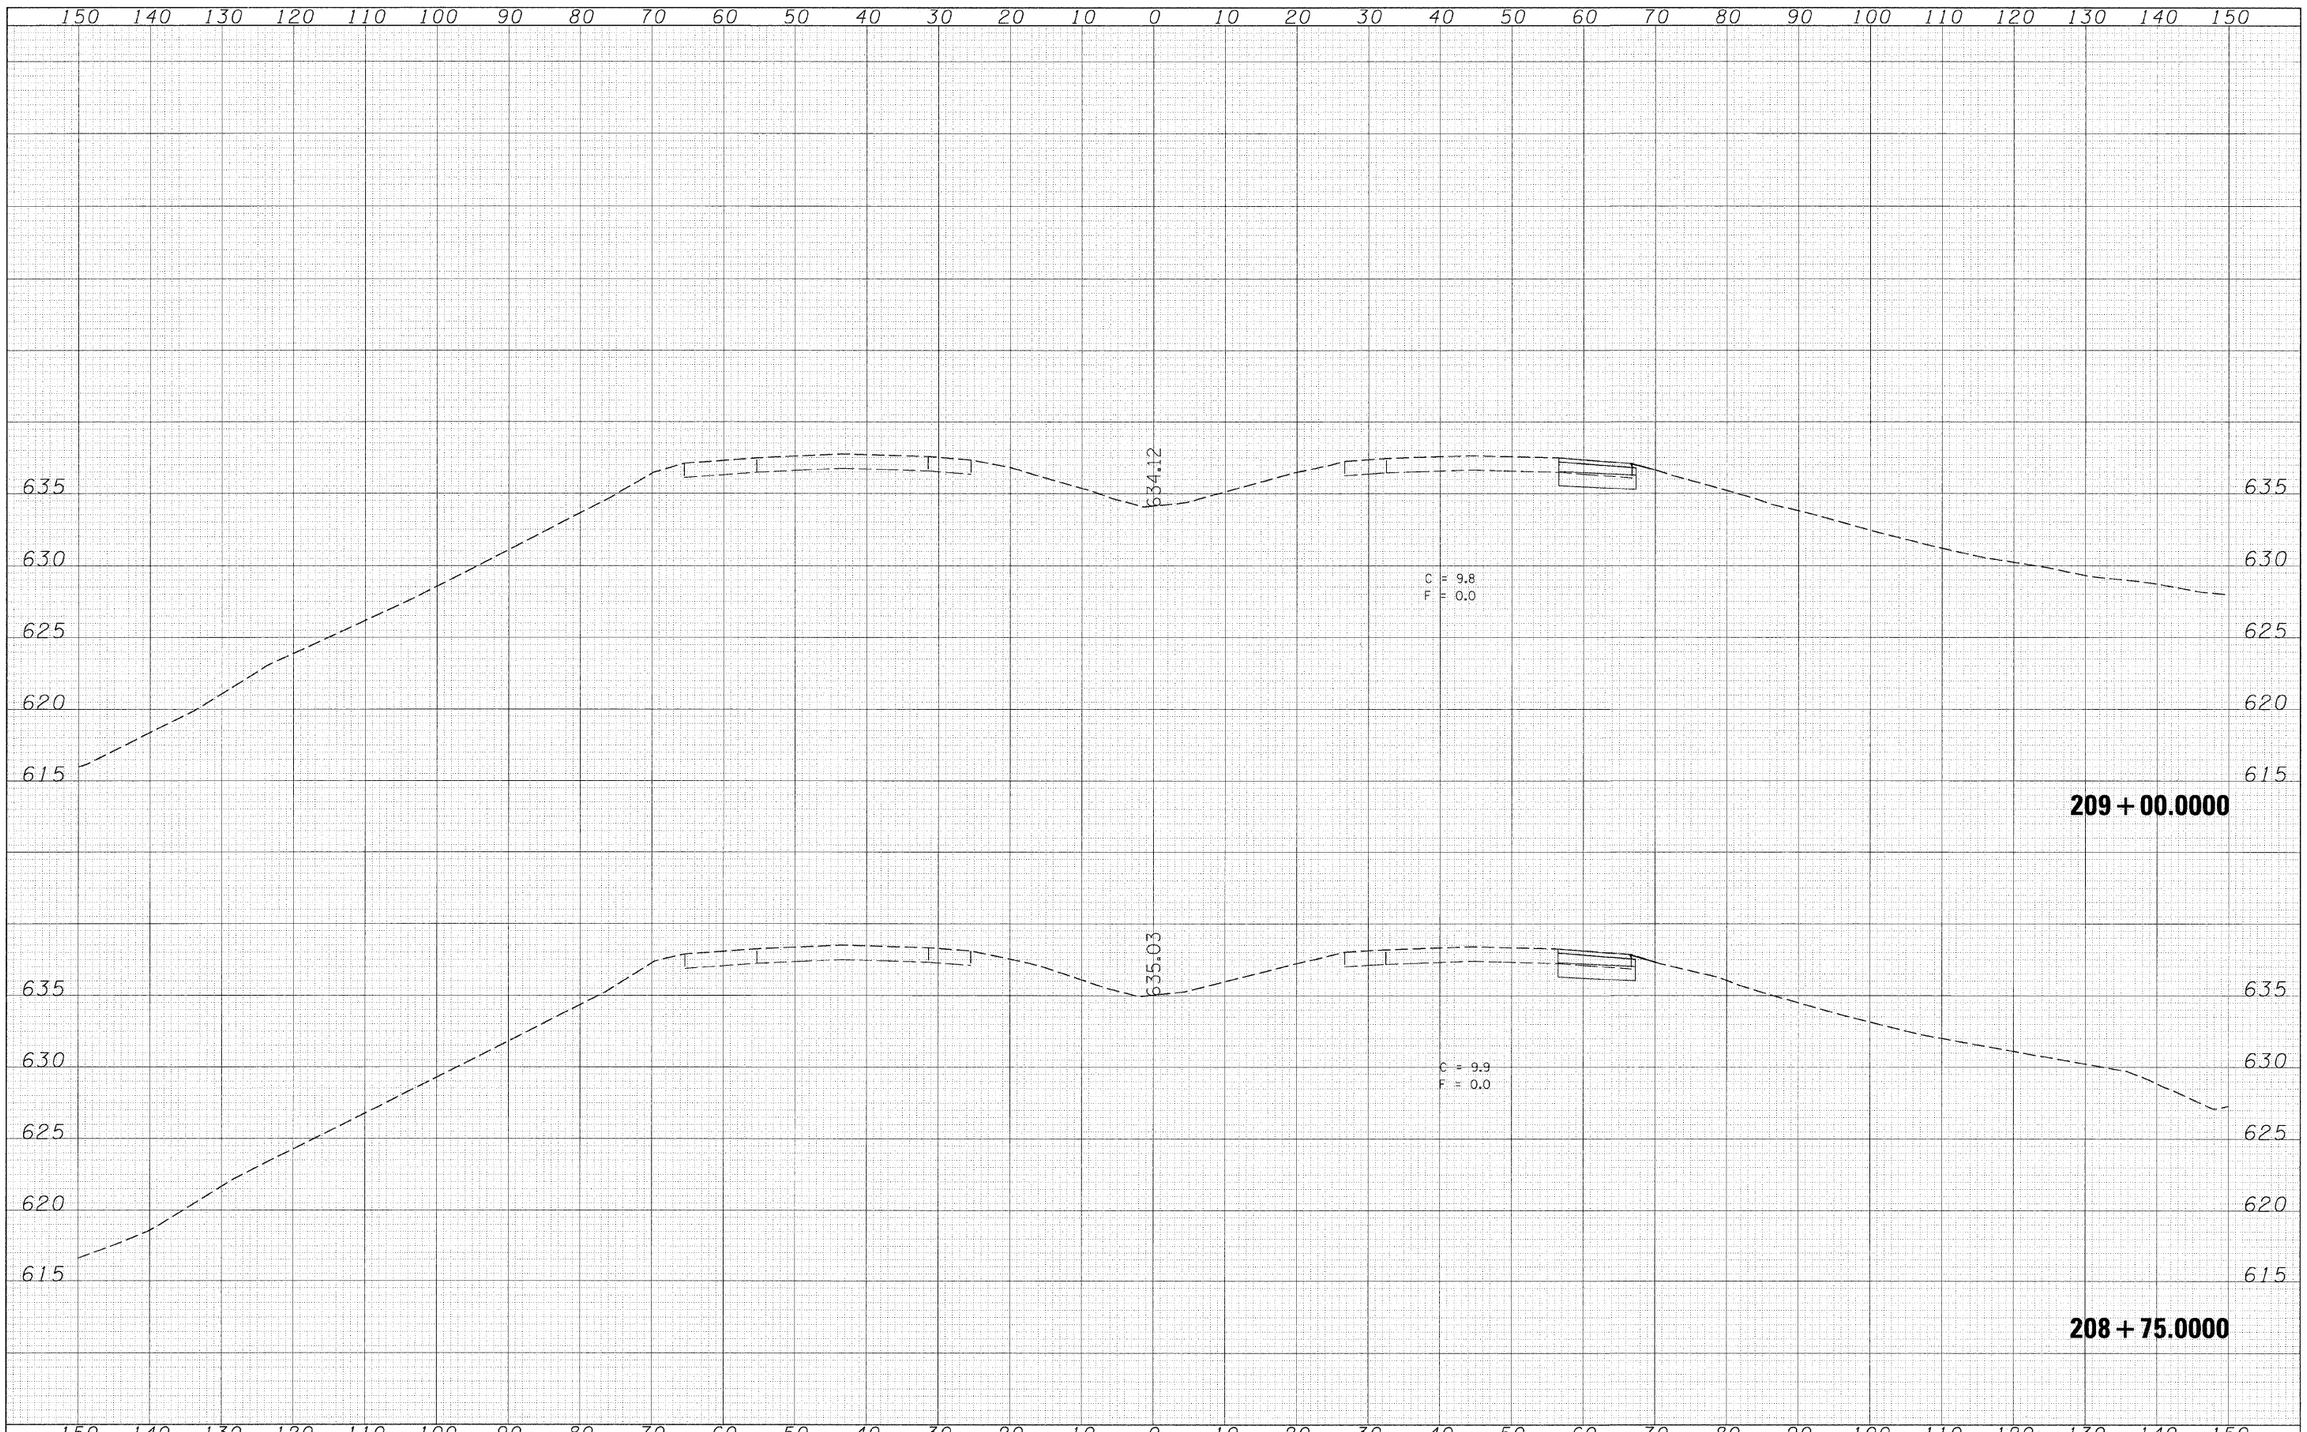

ORIGINAL SURVEY	BY	DATE
NOTE BOOK	SURVEYED	
NO.	PLOTTED	
	TEMPLATE	
	AREAS	
	AREAS CHECKED	

FILE NAME = C:\Projects\p202427\d202427xmi.dgn	USER NAME = jordanhd	DESIGNED - ---	REVISED - ---
		DRAWN - ---	REVISED - ---
	PLOT SCALE = 10.0000 ' / IN.	CHECKED - ---	REVISED - ---
	PLOT DATE = Thu Feb 28 13:39:47 2008	DATE - _____	REVISED - ---

STATE OF ILLINOIS
DEPARTMENT OF TRANSPORTATION

I-80 CROSS SECTIONS

SCALE: _____ | SHEET NO. __ OF ___ SHEETS | STA. 208+75.0000 TO STA. 209+00.0000

F.A.I RTE.	SECTION	COUNTY	TOTAL SHEETS	SHEET NO.
80	81-1HBY-D	ROCK ISLAND	120	92
		CONTRACT NO. 64C74		
FED. ROAD DIST. NO.	ILLINOIS	FED. AID PROJECT		