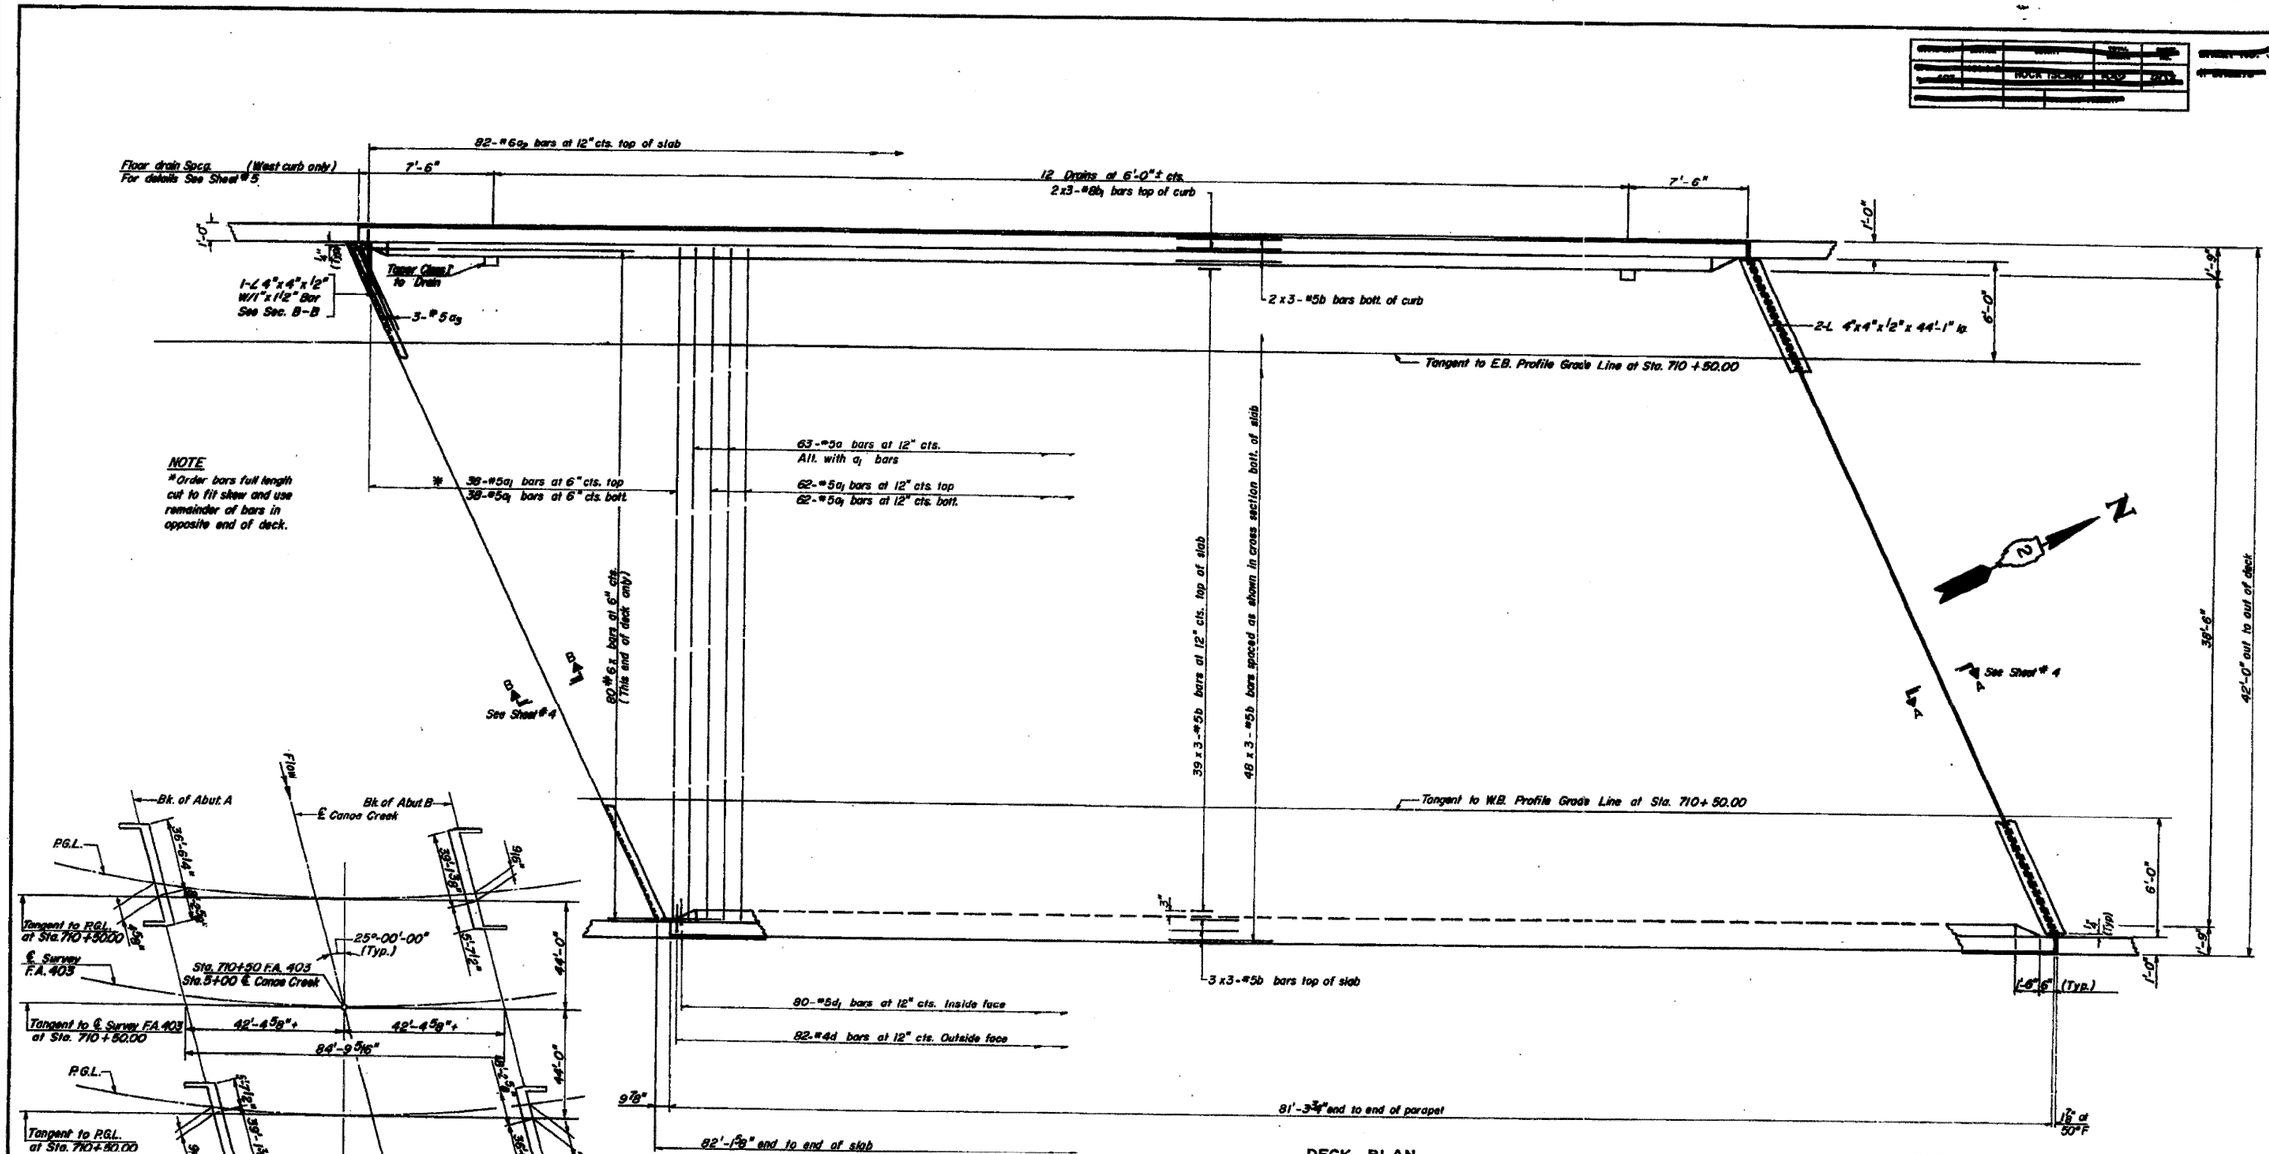

FOOTING LAYOUT

DECK PLAN
WEST BOUND SHOWN
(EAST BOUND SIMILAR)

NOTE:
Bars indicated thus 39 x 3 #5 etc. indicates 39 lines of bars with 3 lengths per line.
Min. bar laps = 24 dia.
Parapet Reinforcement is billed on sheet #5

Work this sheet with sheets #4 & #5
Deck is Parallel to Tangent of ℄ Survey at Sta. 710+50.00

DESIGNED	B.T.M.
CHECKED	H.R.S.
DRAWN	G.G.
CHECKED	A.A.

FOR INFORMATION ONLY

LOCATION 4 Structure Numbers 081-0128 & 0129

DECK SLAB
FA 403 SECTION 161-1B-2
FA 403 OVER CANOE CREEK
ROCK ISLAND COUNTY
STATION 710 + 50.00

FILE NAME = P:\PAINTING\64D89\paint2008-1.dgn	USER NAME = linkdj	DESIGNED -	REVISED -
		DRAWN -	REVISED -
	PLOT SCALE = 50.0000 ' / IN.	CHECKED -	REVISED -
	PLOT DATE = Tue Jan 29 14:36:30 2008	DATE -	REVISED -

STATE OF ILLINOIS
DEPARTMENT OF TRANSPORTATION

EXISTING BRIDGE PLANS

SCALE: | SHEET NO. OF SHEETS | STA. | TO STA.

F.A. RTE.	SECTION	COUNTY	TOTAL SHEETS	SHEET NO.
•	••	ROCK ISLAND	40	30
		CONTRACT NO. 64D89		
FED. ROAD DIST. NO.	ILLINOIS	FED. AID PROJECT		