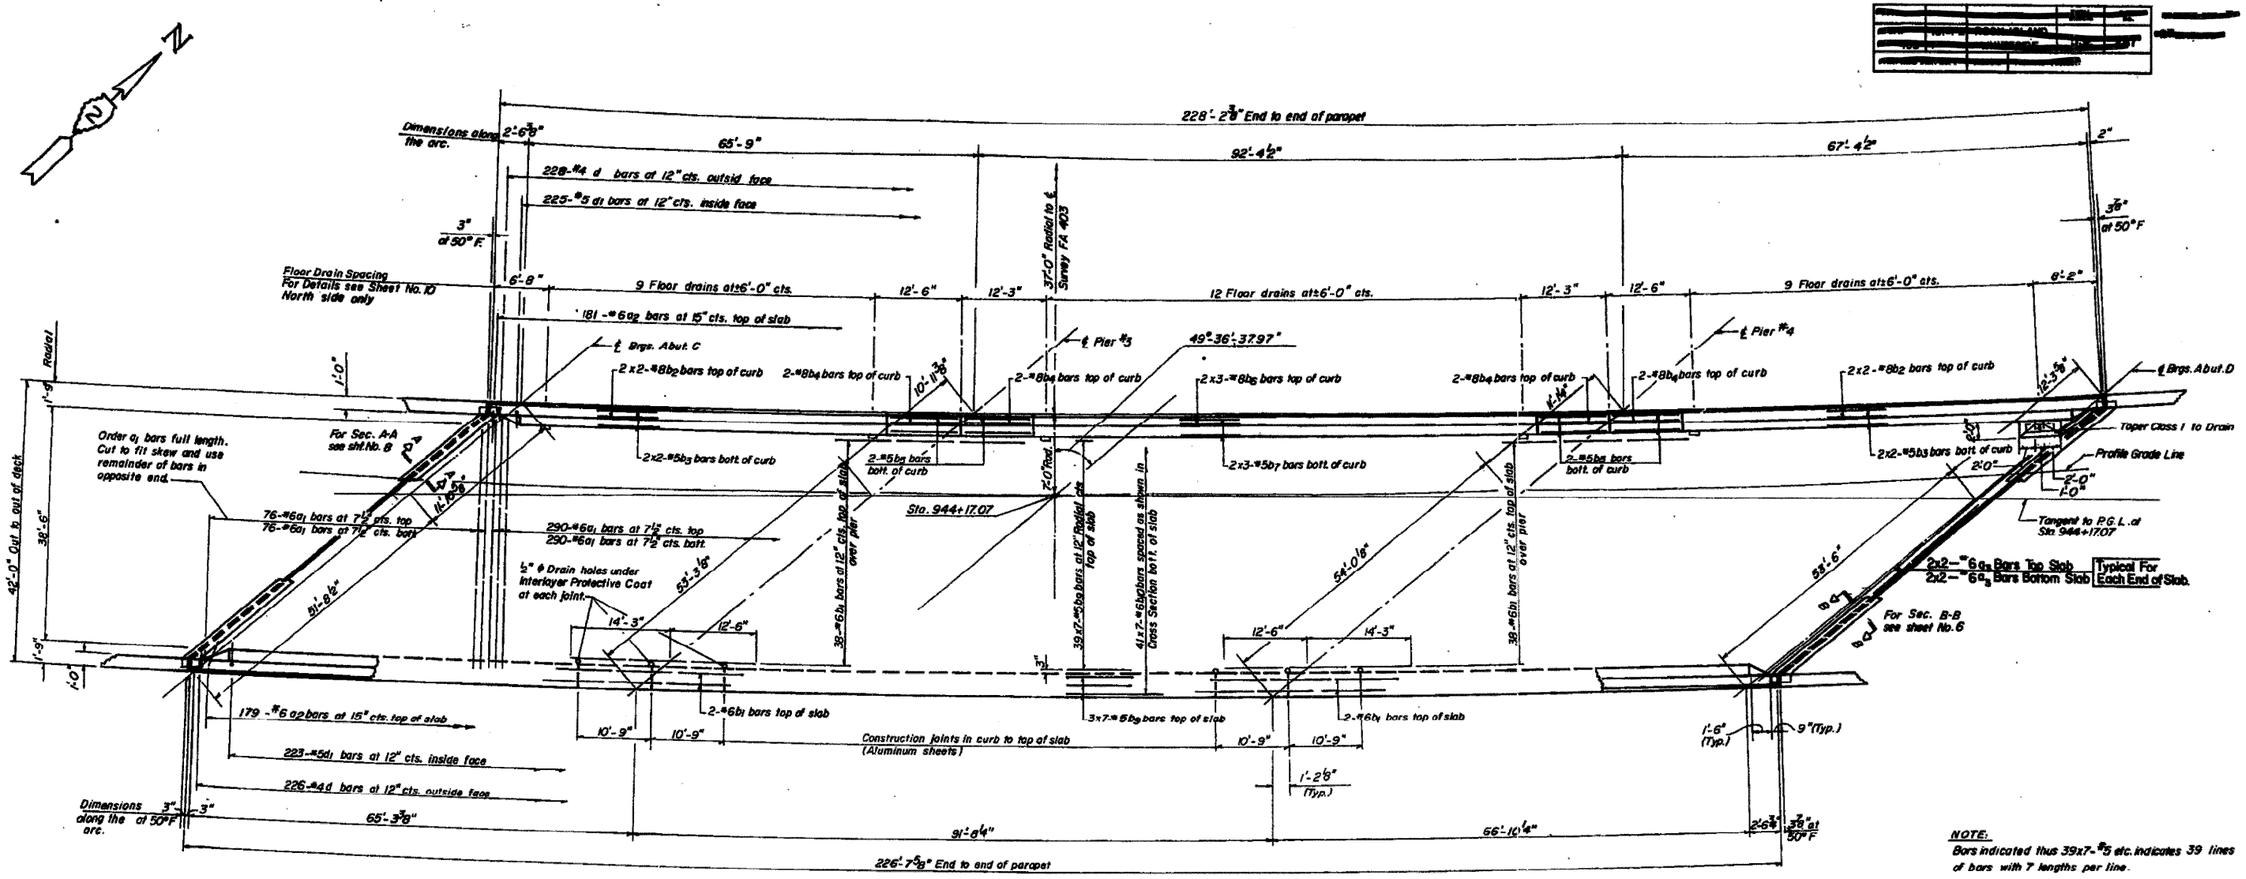

DECK PLAN
EAST BOUND ROADWAY

NOTE:
Bars indicated thus 39x7-#5 etc. indicates 39 lines of bars with 7 lengths per line.
Min. bar laps = 24 dia.
Parapet Reinforcement and Class X Conc. are billed on sheet No. 10

Work this sheet with sheets 6 & 8

FOR INFORMATION ONLY

LOCATION 4 Structure Numbers 081–0135 & 0134

DESIGNED	HRS
CHECKED	AA
DRAWN	GG
CHECKED	A.A.

DECK SLAB
EAST BOUND ROADWAY
FA 403 SECTION 161-1B-4
FA 403 OVER MEREDOSIA DITCH
ROCK ISLAND & WHITE SIDE COUNTY
STATION 944+69.00
REV. 9-27-72 L.S.

* FAI ROUTES 74 & 88
** D2 BRIDGE PAINTING 2008-1

FILE NAME = P:\PAINTING\64D89\paint2008-1.dgn	USER NAME = linkdj	DESIGNED -	REVISED -
		DRAWN -	REVISED -
	PLOT SCALE = 50.0000 ' / IN.	CHECKED -	REVISED -
	PLOT DATE = Tue Jan 29 14:36:38 2008	DATE -	REVISED -

STATE OF ILLINOIS
DEPARTMENT OF TRANSPORTATION

EXISTING BRIDGE PLANS

SCALE: | SHEET NO. OF SHEETS | STA. TO STA.

F.A. RTE.	SECTION	COUNTY	TOTAL SHEETS	SHEET NO.
*	**	ROCK ISLAND	40	36
		CONTRACT NO. 64D89		
FED. ROAD DIST. NO.	ILLINOIS	FED. AID PROJECT		