CONTRACT NO. 66399

FAU	SECTION	COUNTY	TOTAL SHEETS	SHEET NO.
2503	(35)BR-2	KENDALL	129	70

STA. 11+79.22 TO STA. 11+79.22

FED. ROAD DIST. NO. | ILLINOIS | FED. AID PROJECT

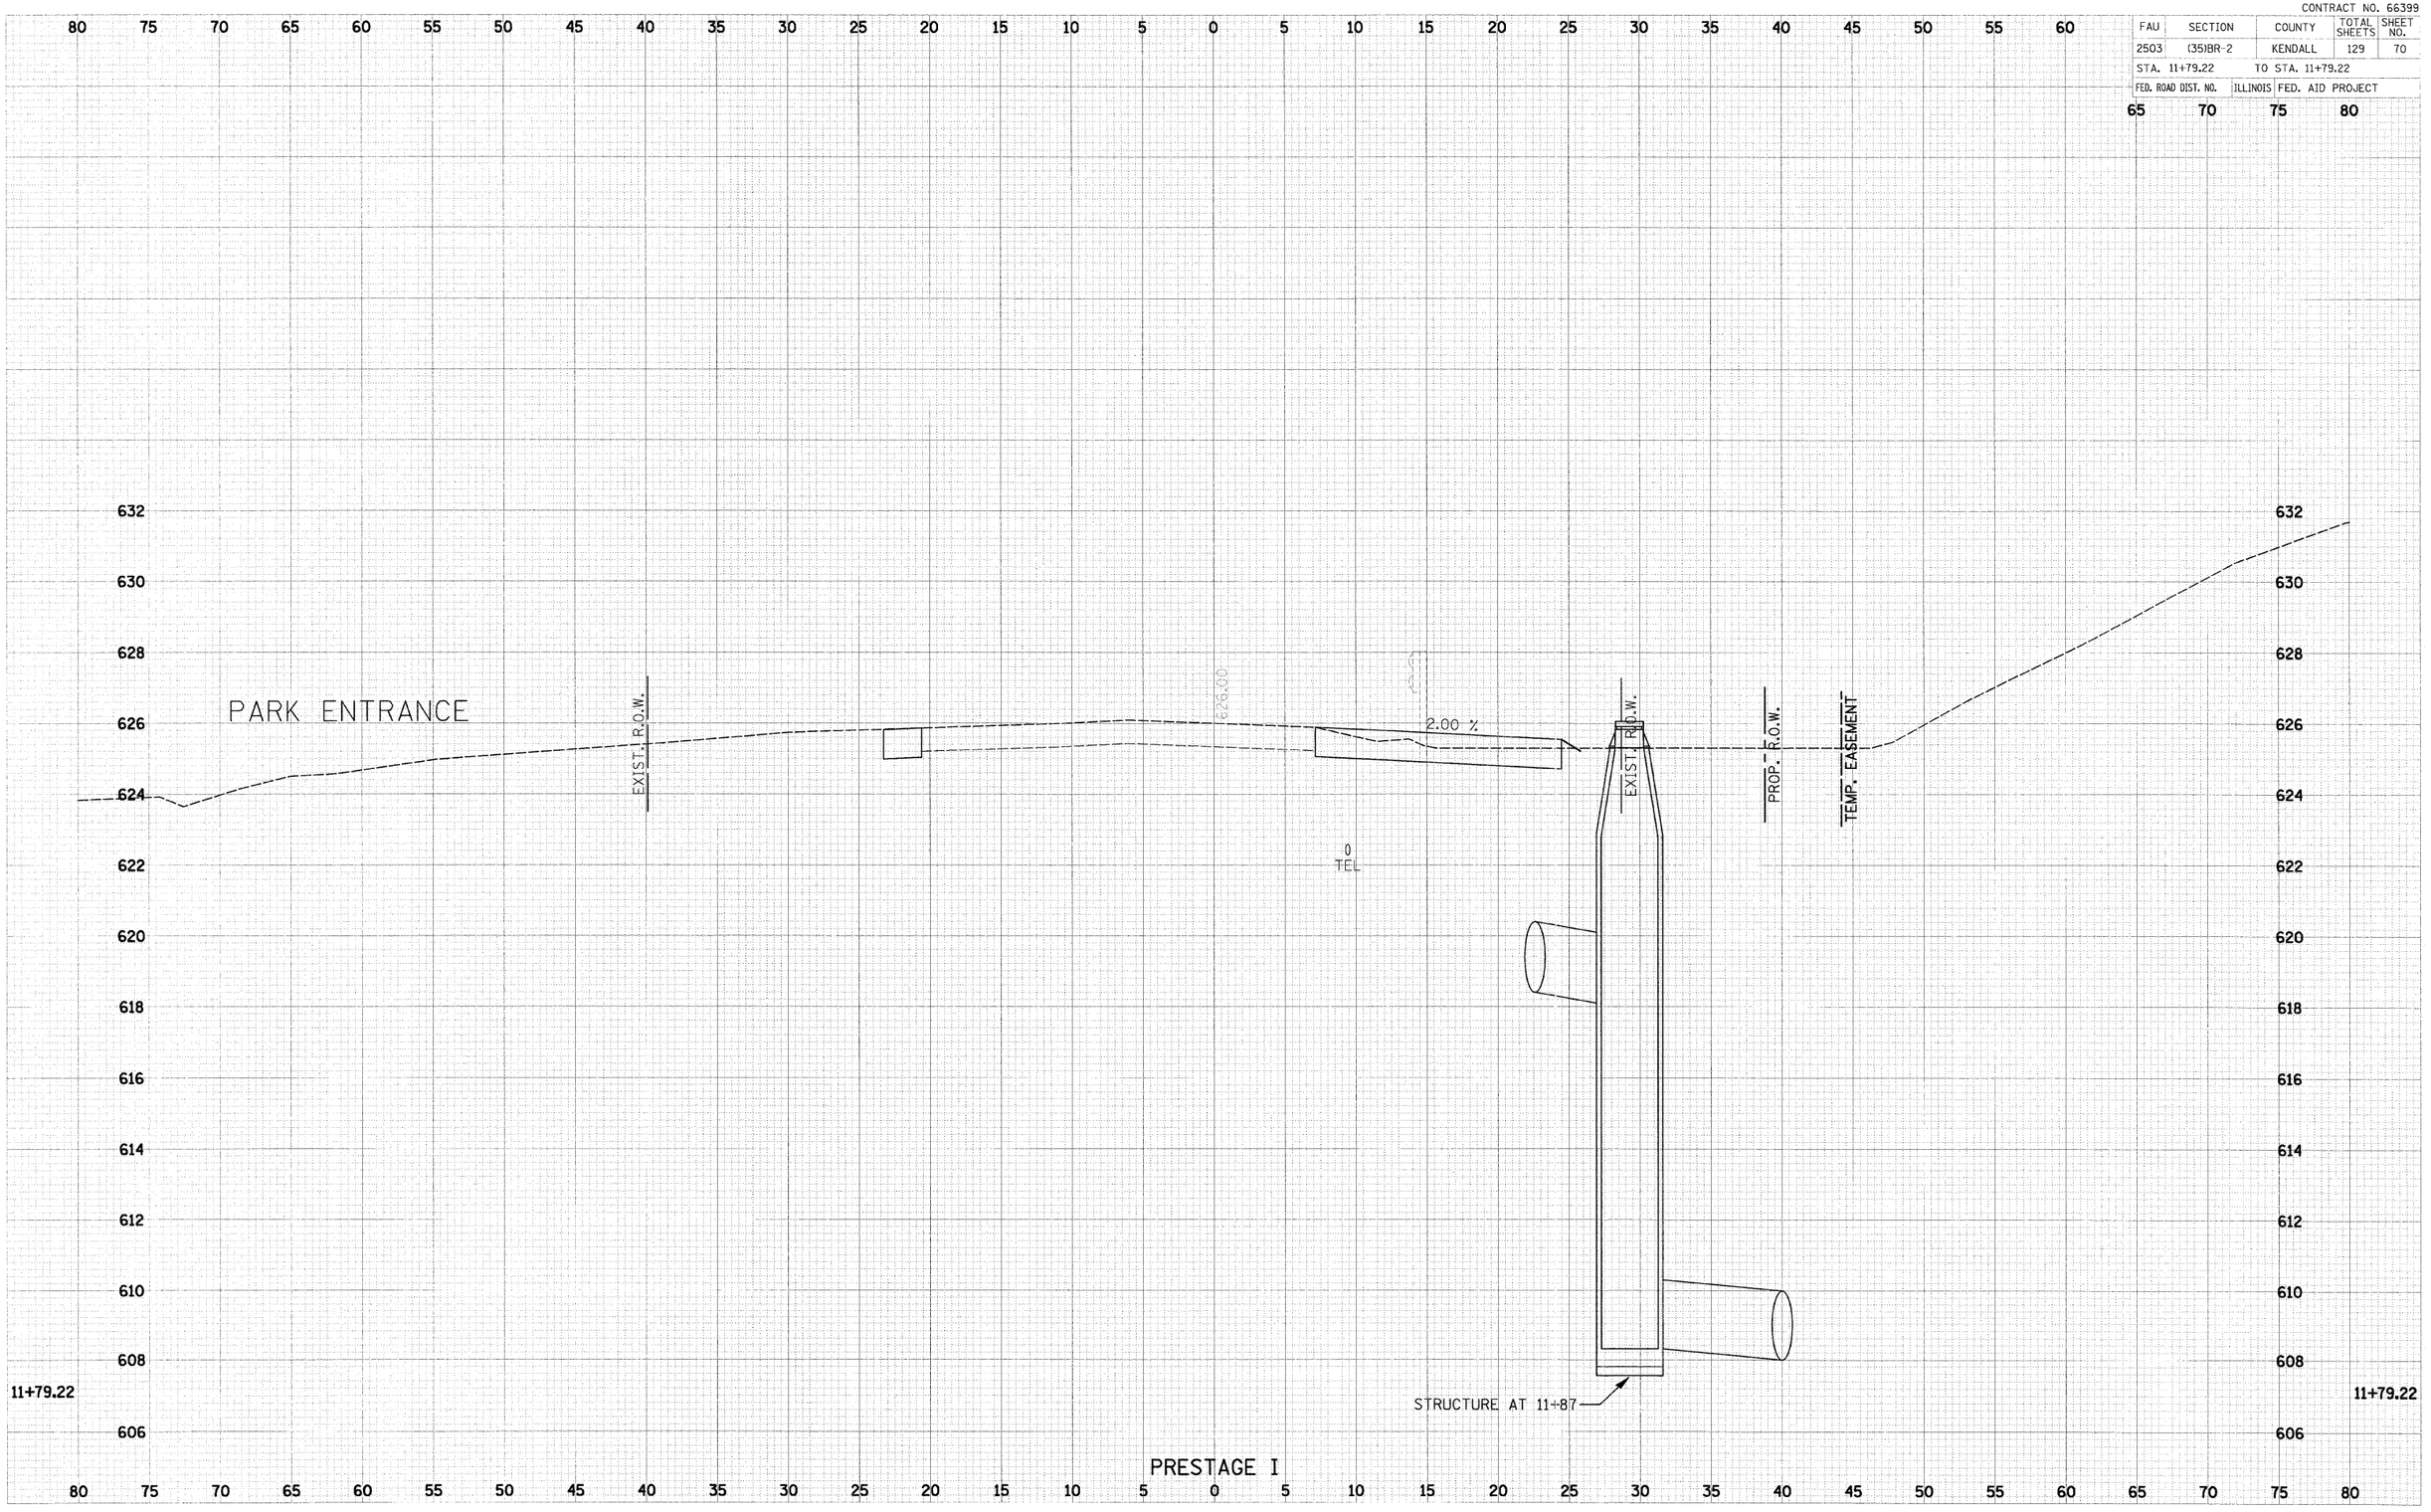

06029-sht-xs-prestage1.dgn 1/31/2008 2:28:21 PM